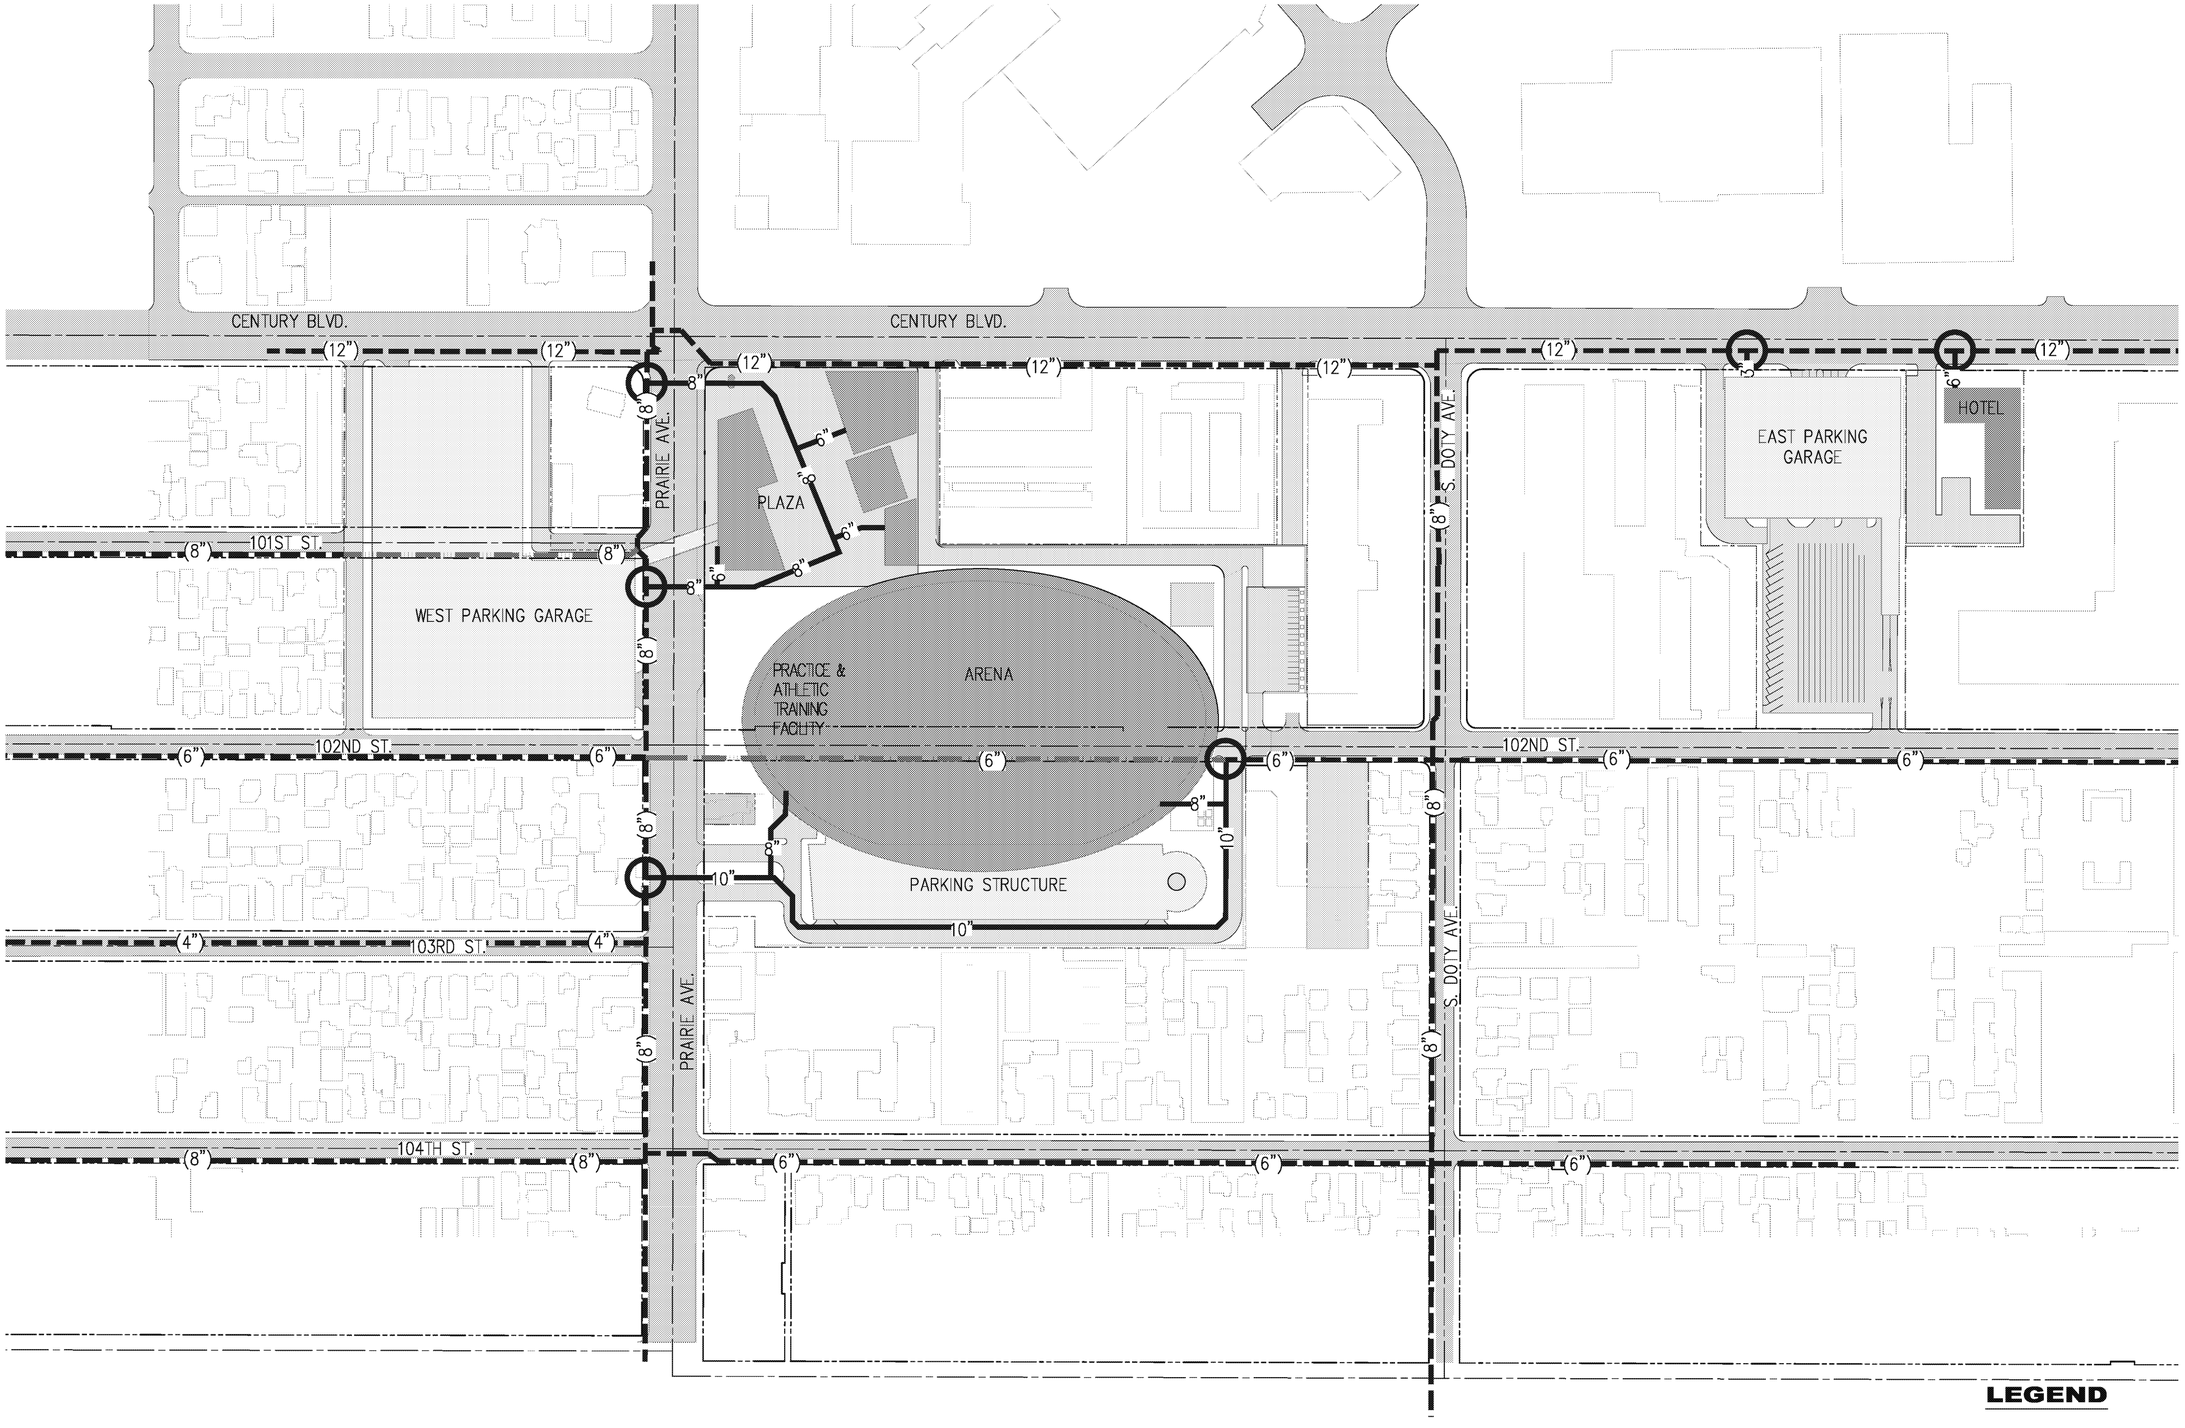

LEGEND

— — — —	EXISTING GSWC POTABLE WATER LINE
———	PROPOSED GSWC POTABLE WATER LINE
	REMOVE GSWC POTABLE WATER LINE
○	CONNECT TO EXISTING LINE
(XX")	EXISTING LINE SIZE
XX"	PROPOSED LINE SIZE

100 0 100 200
scale 1"= 100' feet

D & D ENGINEERING, INC.
8901 S. LA CIENEGA BLVD, SUITE 106
INGLEWOOD, CA 90301
Phone: 424-351-6600

INGLEWOOD BASKETBALL AND ENTERTAINMENT CENTER

CONCEPTUAL POTABLE WATER INFRASTRUCTURE

SCALE: 1" = 100'
DATE: 05/06/2019
SHT NO.: 01 OF 01

Drawing Name: M:\17001\cad\17001\Exhibits\IS_EIR Utility Exhibits\BIC EIR Potable Water.dwg
Last Opened: May 06, 2019 8:59pm by: Dave