CENTURY BLVD. (42") CENTURY BLVD.

PRAIRIE AVE. (60")

S. DOTY AVE. (7'W-9'H RCB)

101ST ST.

102ND ST.

103RD ST.

104TH ST.

(24") 18"

WEST PARKING GARAGE

PLAZA

PRACTICE & ATHLETIC TRAINING FACILITY

ARENA

PARKING STRUCTURE

EAST PARKING GARAGE

HOTEL

(4'-3"W-4'H RCB)

18" 24"

LEGEND

- EXISTING STORM DRAIN LINE
- REMOVE EXISTING STORM DRAIN LINE
- PROPOSED STORM DRAIN LINE
- PROPOSED STORM DRAIN STRUCTURE
- CONNECT TO EXISTING LINE
- PROPOSED UNDERGROUND PRECAST DETENTION STRUCTURE
- (XX") EXISTING LINE SIZE
- XX" PROPOSED LINE SIZE

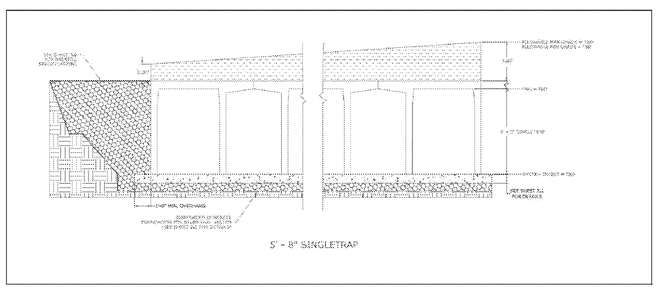

STORMTRAP UNDERGROUND PRECAST DETENTION STRUCTURE TYPICAL DETAIL

100 0 100 200
scale 1"= 100' feet

D & D ENGINEERING, INC.
8901 S. LA CIENEGA BLVD, SUITE 106
INGLEWOOD, CA 90301
Phone: 424-351-6800

INGLEWOOD BASKETBALL AND ENTERTAINMENT CENTER

CONCEPTUAL STORM DRAIN EXHIBIT

SCALE: 1" = 100'
DATE: 05/06/2019
SHT NO.: 01 OF 01

Drawing Name: M:\17001\Cnb\17001_nnb\8\18_EIR Utility Exhibits\BIG EIR Storm Drain.dwg
Last Opened: May 06, 2019 04:49pm by: dave