DISCUSSION DRAFT 9-18-2018

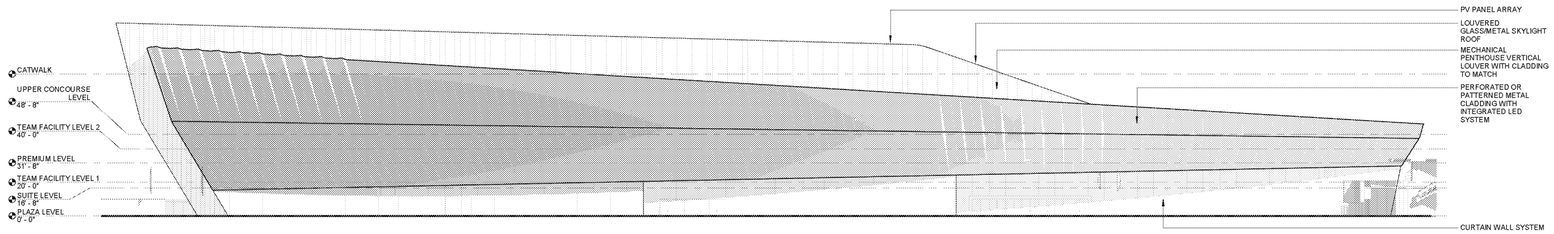

4 NORTH ELEVATION Copy 2
1/32" = 1'-0"
0 16 32 64

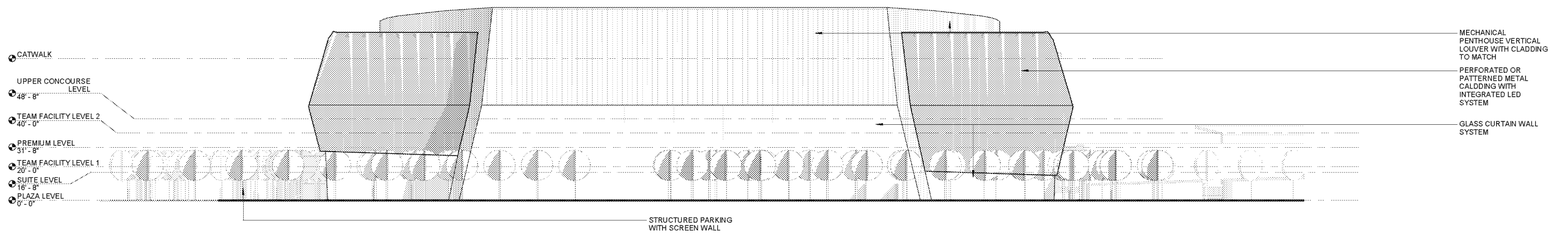

3 EAST ELEVATION Copy 1
1/32" = 1'-0"
0 16 32 64

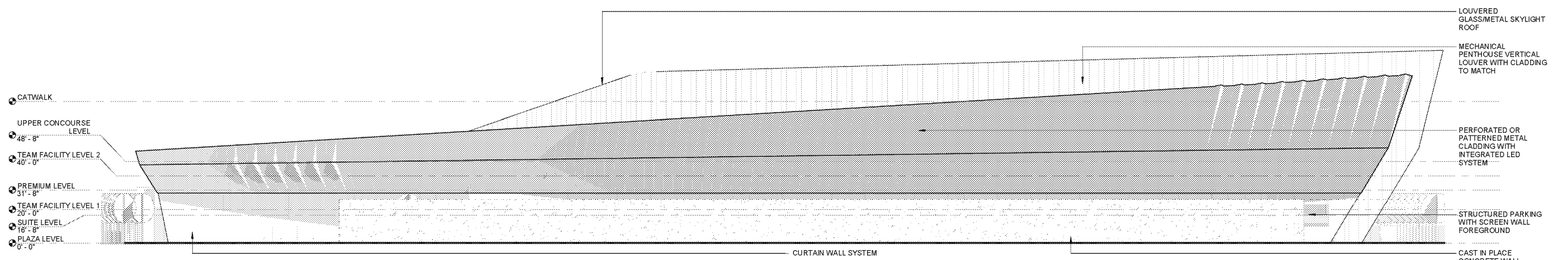

2 SOUTH ELEVATION Copy 1
1/32" = 1'-0"
0 16 32 64

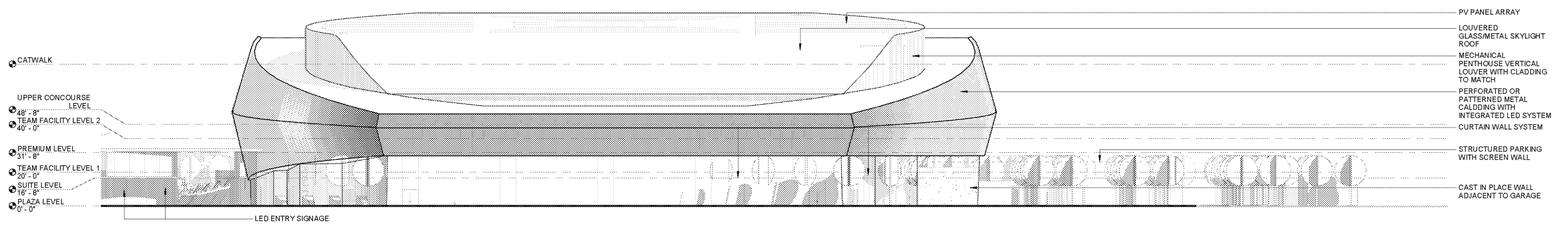

1 WEST ELEVATION Copy 2
1/32" = 1'-0"
0 16 32 64

AECOM

PROJECT
PROJECT CONDOR
INGLEWOOD, CALIFORNIA

DEVELOPER
MURPHY'S BOWL LLC
10400 NE 4th St, Suite 3000
Bellevue, WA 98004

DEVELOPER'S MANAGING AGENT
WILSON MEANY
6701 Center Drive, Suite 950
Los Angeles, CA 90045
310.382.9000 tel
http://wilsonmeany.com/

ARCHITECT / PLANNING / ENGINEERING / TRANSPORTATION
AECOM
AECOM TECHNICAL SERVICES, INC.
2380 McGee, Suite 200
Kansas City, MO 64108
816.561.4443 tel 816.561.2863 fax
www.aecom.com

CIVIL ENGINEER
D&D ENGINEERING, INC
8901 S. La Cienega Blvd. Suite 106
Inglewood, CA 90301
424.351.6800 tel

DRY UTILITY SYSTEMS
BJ PALMER & ASSOCIATES, INC
28245 Crocker Avenue
Valencia, CA 913555
760.942.7510 tel

PARKING
WALKER CONSULTANTS
606 S. Olive St, Suite 1100
Los Angeles, CA 90014
213.488.4911 tel

SHORING ENGINEER
DRS ENGINEERING, INC
3564 Sagunto Street, Suite 468
Santa Ynez, CA 93460
818.402.3962 tel

REGISTRATION

This drawing has been prepared for the use of AECOM's client and may not be used, reproduced or relied upon by third parties, except as agreed by AECOM and its client, as required by law or for use by governmental reviewing agencies. AECOM accepts no responsibility, and denies any liability whatsoever, to any party that modifies this drawing without AECOM's express written consent. Do not scale this document. All measurements must be obtained from the stated dimensions.

NOT FOR CONSTRUCTION

ISSUE/REVISION

I/R	DATE	DESCRIPTION
	SEP 14, 2018	EIR DOCUMENTS

KEY PLAN

N
TRUE NORTH

PROJECT NUMBER
60545923

SHEET TITLE
BUILDING ELEVATIONS

SHEET NUMBER
A-201A

© 2018 AECOM TECHNICAL SERVICES, INC.

Project Management Initials:
Designer Designer
Last Plotted: 09/14/2018 03:54 PM
Filename: BIM 360://Project_Condor_60545923/Condor_Concept_Design_R18_Arch.rvt
Checked Checker Approved Approver

Printed on Post-Consumer Recycled Content Paper

DISCUSSION DRAFT 9-18-2018

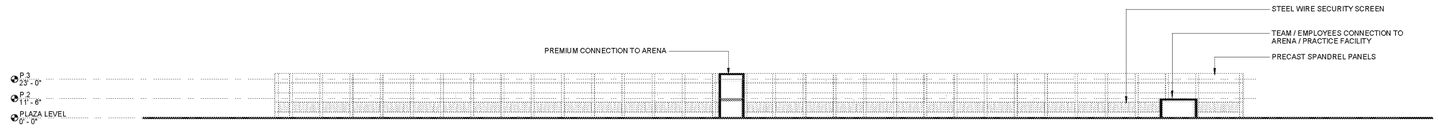

4 SOUTH GARAGE - NORTH ELEVATION
1/32" = 1'-0"
0 16 32 64

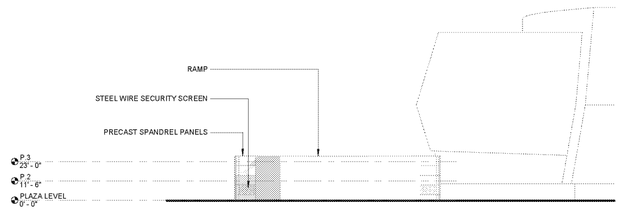

3 SOUTH GARAGE - EAST ELEVATION
1/32" = 1'-0"
0 16 32 64

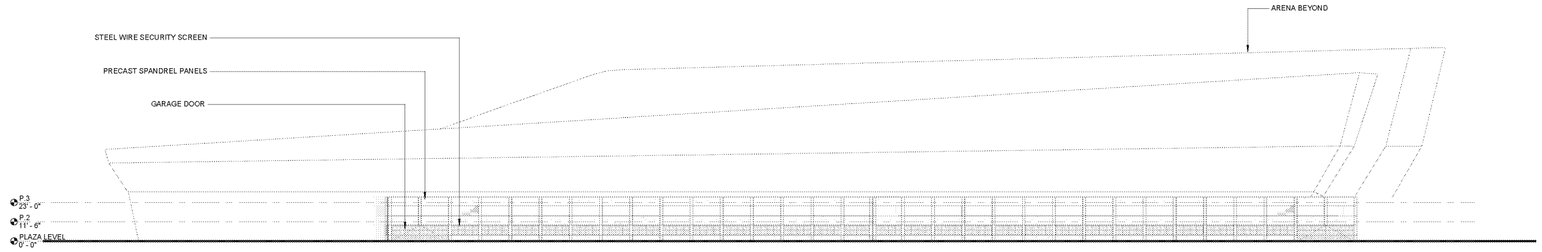

2 SOUTH GARAGE - SOUTH ELEVATION
1/32" = 1'-0"
0 16 32 64

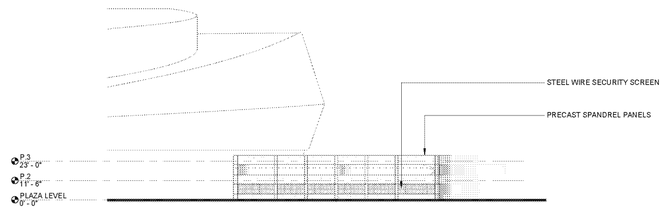

1 SOUTH GARAGE - WEST ELEVATION
1/32" = 1'-0"
0 16 32 64

AECOM

PROJECT

PROJECT CONDOR
INGLEWOOD, CALIFORNIA

DEVELOPER

MURPHY'S BOWL LLC
10400 NE 4th St, Suite 3000
Bellevue, WA 98004

DEVELOPER'S MANAGING AGENT

WILSON MEANY
6701 Center Drive, Suite 950
Los Angeles, CA 90045
310.382.9000 tel
http://wilsonmeany.com/

ARCHITECT / PLANNING / ENGINEERING / TRANSPORTATION

AECOM
AECOM TECHNICAL SERVICES, INC.
2380 McGee, Suite 200
Kansas City, MO 64108
816.561.4443 tel 816.561.2863 fax
www.aecom.com

CIVIL ENGINEER

D&D ENGINEERING, INC
8901 S. La Cienega Blvd. Suite 106
Inglewood, CA 90301
424.351.6800 tel

DRY UTILITY SYSTEMS

BJ PALMER & ASSOCIATES, INC
28245 Crocker Avenue
Valencia, CA 913555
760.842.7510 tel

PARKING

WALKER CONSULTANTS
606 S. Olive St, Suite 1100
Los Angeles, CA 90014
213.488.4911 tel

SHORING ENGINEER

DRS ENGINEERING, INC
3564 Sagunto Street, Suite 468
Santa Ynez, CA 93460
818.402.3962 tel

REGISTRATION

This drawing has been prepared for the use of AECOM's client and may not be used, reproduced or relied upon by third parties, except as agreed by AECOM and its client, as required by law or for use by governmental reviewing agencies. AECOM accepts no responsibility, and denies any liability whatsoever; to any party that modifies this drawing without AECOM's express written consent. Do not scale this document. All measurements must be obtained from the stated dimensions.

NOT FOR CONSTRUCTION

ISSUE/REVISION

I/R	DATE	DESCRIPTION
	SEP 14, 2018	EIR DOCUMENTS

KEY PLAN

N
TRUE NORTH

PROJECT NUMBER

60545923

SHEET TITLE

SOUTH GARAGE

SHEET NUMBER

A-202A

© 2018 AECOM TECHNICAL SERVICES, INC.

Project Management Initials:
Designer: Designer Checked: Checker Approved: Approver
Last Plotted: 9/14/2018 5:02:41 PM
Filename: BIM 360://Project_Condor_60545923/Condor_Concept_Design_R18_Arch.rvt
Printed on Post-Consumer Recycled Content Paper

DISCUSSION DRAFT 9-18-2018

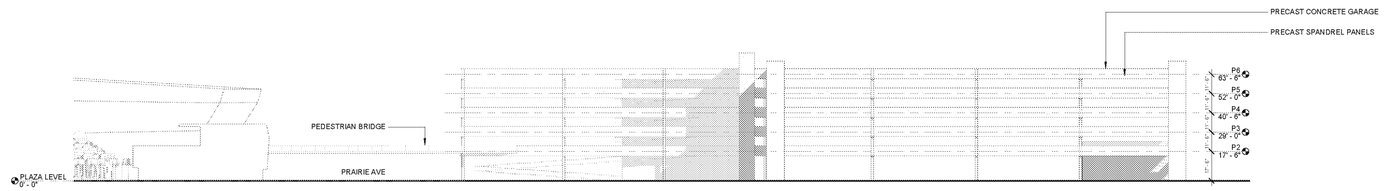

4 WEST GARAGE - NORTH ELEVATION
1/32" = 1'-0"

0 16 32 64

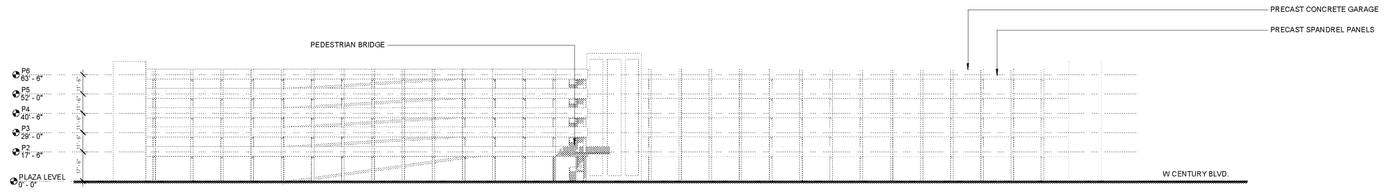

3 WEST GARAGE - EAST ELEVATION
1/32" = 1'-0"

0 16 32 64

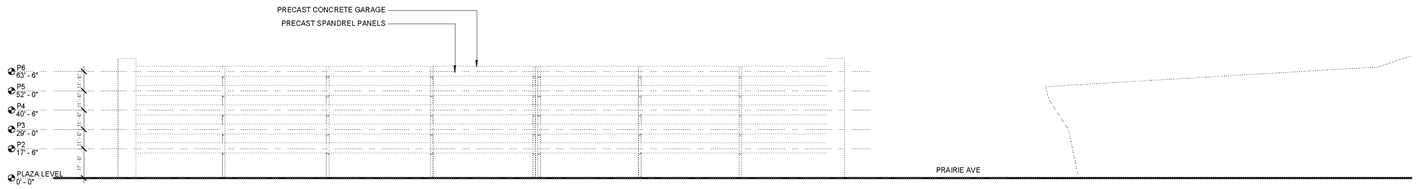

2 WEST GARAGE - SOUTH ELEVATION
1/32" = 1'-0"

0 16 32 64

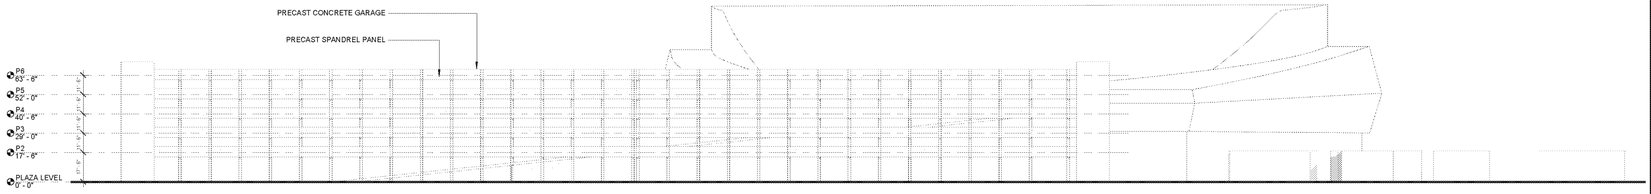

1 WEST GARAGE - WEST ELEVATION
1/32" = 1'-0"

0 16 32 64

AECOM

PROJECT
PROJECT CONDOR
INGLEWOOD, CALIFORNIA

DEVELOPER
MURPHY'S BOWL LLC
10400 NE 4th St, Suite 3000
Bellevue, WA 98004

DEVELOPER'S MANAGING AGENT
WILSON MEANY
6701 Center Drive, Suite 950
Los Angeles, CA 90045
310.382.9000 tel
http://wilsonmeany.com/

ARCHITECT / PLANNING / ENGINEERING / TRANSPORTATION
AECOM
AECOM TECHNICAL SERVICES, INC.
2380 McGee, Suite 200
Kansas City, MO 64108
816.561.4443 tel 816.561.2863 fax
www.aecom.com

CIVIL ENGINEER
D&D ENGINEERING, INC
8901 S. La Cienega Blvd. Suite 106
Inglewood, CA 90301
424.351.6800 tel

DRY UTILITY SYSTEMS
BJ PALMER & ASSOCIATES, INC
28245 Crocker Avenue
Valencia, CA 913555
760.942.7510 tel

PARKING
WALKER CONSULTANTS
606 S. Olive St, Suite 1100
Los Angeles, CA 90014
213.488.4911 tel

SHORING ENGINEER
DRS ENGINEERING, INC
3564 Sagunto Street, Suite 468
Santa Ynez, CA 93460
818.402.3962 tel

REGISTRATION

This drawing has been prepared for the use of AECOM's client and may not be used, reproduced or relied upon by third parties, except as agreed by AECOM and its client, as required by law or for use by governmental reviewing agencies. AECOM accepts no responsibility, and denies any liability whatsoever, to any party that modifies this drawing without AECOM's express written consent. Do not scale this document. All measurements must be obtained from the stated dimensions.

NOT FOR CONSTRUCTION

ISSUE/REVISION

I/R	DATE	DESCRIPTION
	SEP 14, 2018	EIR DOCUMENTS

KEY PLAN

N
TRUE NORTH

PROJECT NUMBER
60545923

SHEET TITLE
WEST GARAGE

SHEET NUMBER
A-203A

© 2018 AECOM TECHNICAL SERVICES, INC.

Project Management Initials:
Designer Designer
Last Plotted: 09/14/2018 03:05 PM
Filename: BIM 360://Project_Condor_60545923/Condor_Concept_Design_R18_Arch.rvt
Checker Checker Approved Approver

Printed on Post-Consumer Recycled Content Paper

DISCUSSION DRAFT 9-18-2018

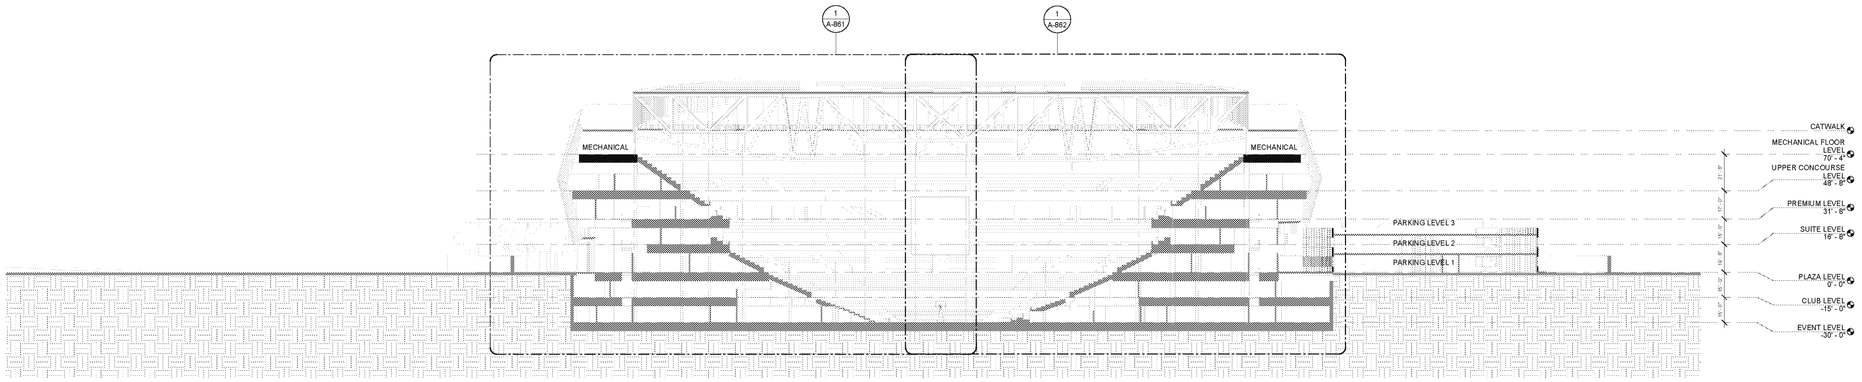

2 SECTION THROUGH N/S LOOKING EAST (TRANSVERSE) copy
1/32" = 1'-0"

0 16 32 64

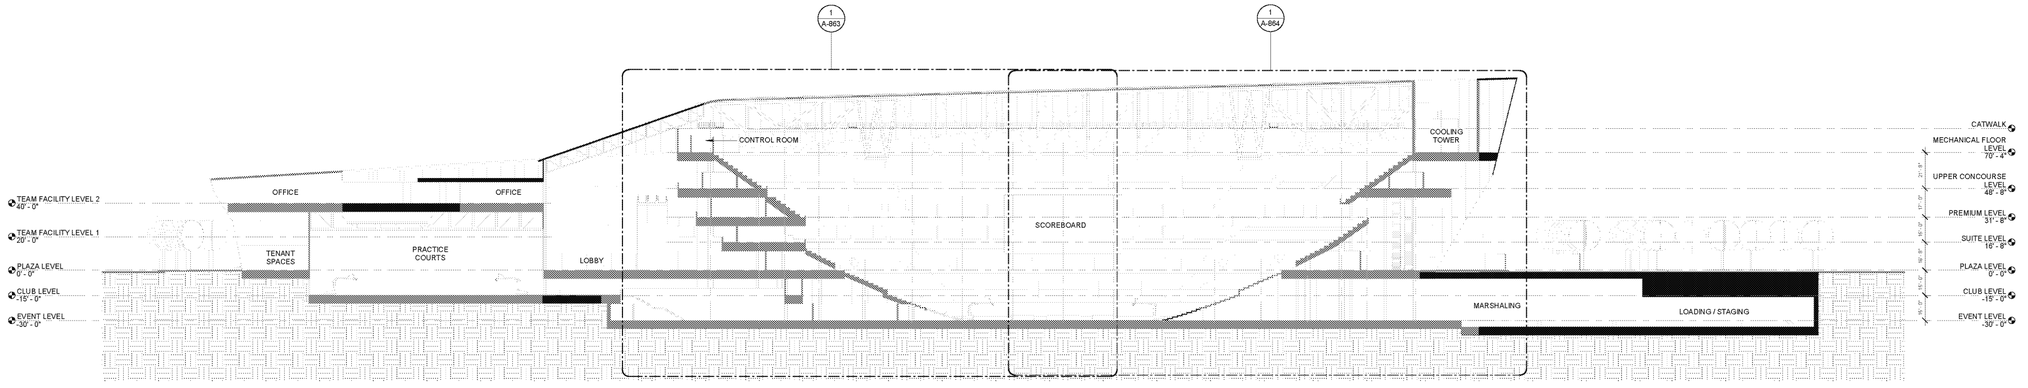

1 SECTION THROUGH E/W LOOKING NORTH (LONGITUDINAL) copy
1/32" = 1'-0"

0 16 32 64

AECOM

PROJECT

PROJECT CONDOR
INGLEWOOD, CALIFORNIA

DEVELOPER

MURPHY'S BOWL LLC
10400 NE 4th St, Suite 3000
Bellevue, WA 98004

DEVELOPER'S MANAGING AGENT

WILSON MEANY
6701 Center Drive, Suite 950
Los Angeles, CA 90045
310.382.9000 tel
http://wilsonmeany.com/

ARCHITECT / PLANNING / ENGINEERING / TRANSPORTATION

AECOM
AECOM TECHNICAL SERVICES, INC.
2380 McGee, Suite 200
Kansas City, MO 64108
816.561.4443 tel 816.561.2863 fax
www.aecom.com

CIVIL ENGINEER

D&D ENGINEERING, INC
8901 S. La Cienega Blvd. Suite 106
Inglewood, CA 90301
424.351.6800 tel

DRY UTILITY SYSTEMS

BJ PALMER & ASSOCIATES, INC
28245 Crocker Avenue
Valencia, CA 913555
760.842.7510 tel

PARKING

WALKER CONSULTANTS
606 S. Olive St, Suite 1100
Los Angeles, CA 90014
213.488.4911 tel

SHORING ENGINEER

DRS ENGINEERING, INC
3564 Sagunto Street, Suite 468
Santa Ynez, CA 93460
818.402.3962 tel

REGISTRATION

This drawing has been prepared for the use of AECOM's client and may not be used, reproduced or relied upon by third parties, except as agreed by AECOM and its client, as required by law or for use by governmental reviewing agencies. AECOM accepts no responsibility, and denies any liability whatsoever, to any party that modifies this drawing without AECOM's express written consent. Do not scale this document. All measurements must be obtained from the stated dimensions.

NOT FOR CONSTRUCTION

ISSUE/REVISION

I/R	DATE	DESCRIPTION
	SEP 14, 2018	EIR DOCUMENTS

KEY PLAN

N
TRUE NORTH

PROJECT NUMBER

60545923

SHEET TITLE

TRANSVERSE & LONGITUDINAL SECTIONS

SHEET NUMBER

A-301A

© 2018 AECOM TECHNICAL SERVICES, INC.

Project Management Initials:
Designer: Designer Checked: Checker Approved: Approver
Last Plotted: 9/14/2018 5:03:42 PM
Filename: BIM 360://Project_Condor_60545923/Condor_Concept_Design_R18_Arch.rvt
Printed on Post-Consumer Recycled Content Paper