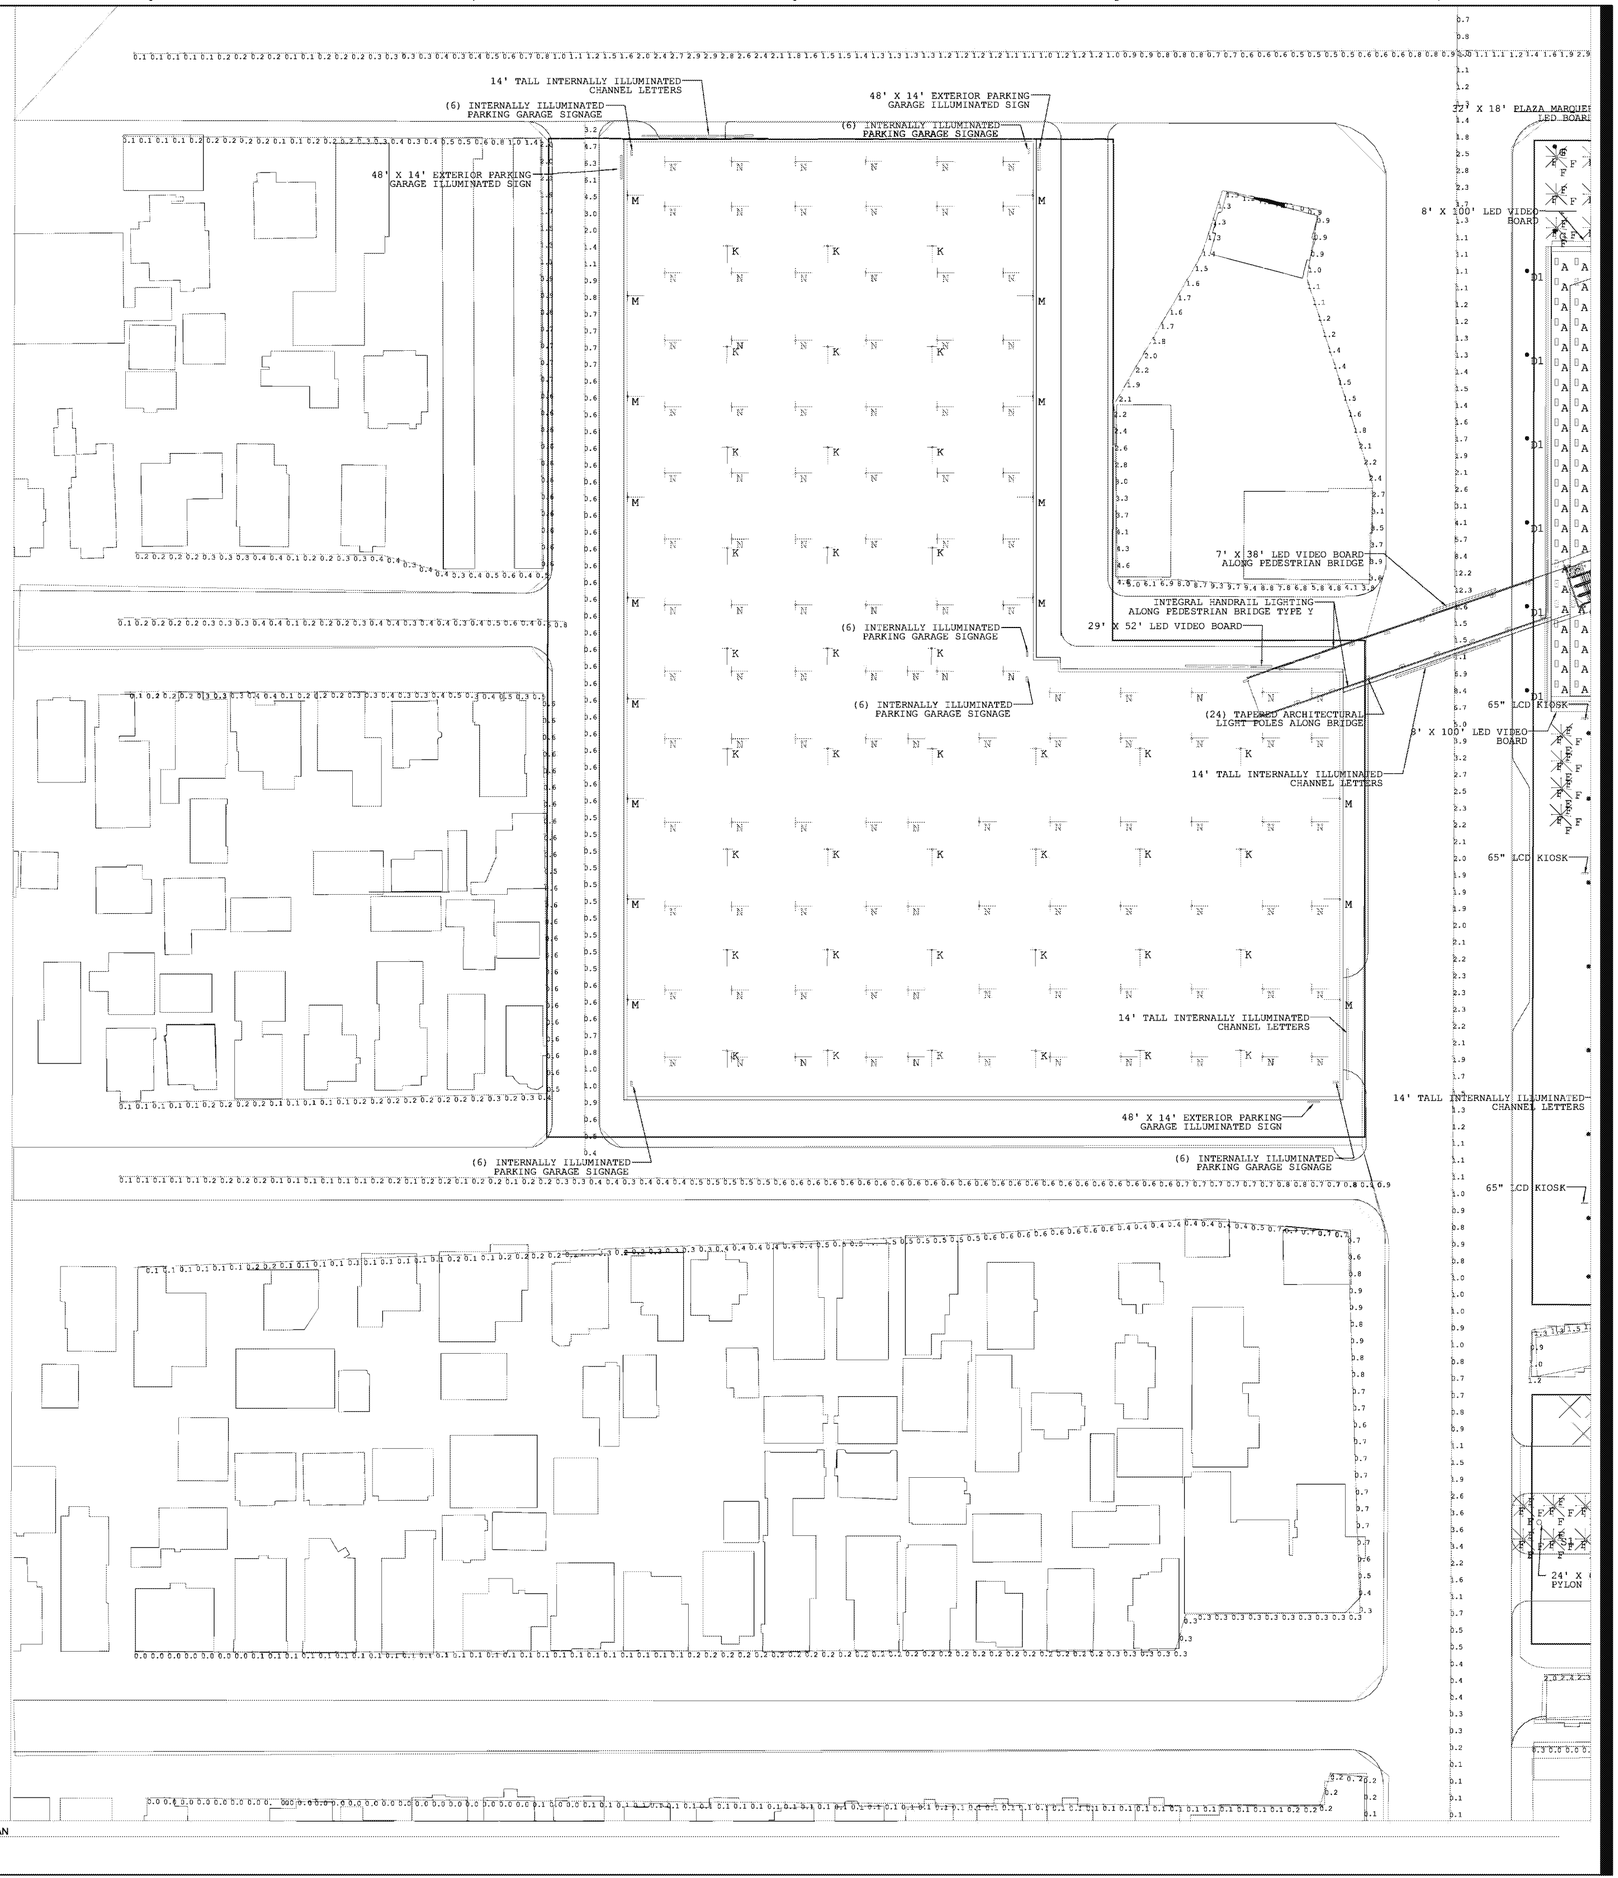

1 EIR ALTERNATE PHOTOMETRICS WITH CENTURY BLVD PEDESTRIAN BRIDGE - WEST PARKING GARAGE, BUS AND TNC DROP-OFF PLAN
1/32" = 1'-0"

PROJECT
IBEC PROJECT
INGLEWOOD, CALIFORNIA

DEVELOPER
MURPHY'S BOWL LLC
10400 NE 4th St, Suite 3000
Bellevue, WA 98004

DEVELOPER'S MANAGING AGENT
WILSON MEANY
6701 Center Drive, Suite 950
Los Angeles, CA 90045
310.382.9000 tel
http://wilsonmeany.com/

ARCHITECT / PLANNING / ENGINEERING / TRANSPORTATION
AECOM
AECOM TECHNICAL SERVICES, INC.
2380 McGee, Suite 200
Kansas City, MO 64108
816.561.4443 tel 816.561.2863 fax
www.aecom.com

CIVIL ENGINEER
D&D ENGINEERING, INC
8901 S. La Cienega Blvd. Suite 106
Inglewood, CA 90301
424.351.6800 tel

DRY UTILITY SYSTEMS
BJ PALMER & ASSOCIATES, INC
28245 Crocker Avenue
Valencia, CA 913555
760.842.7510 tel

PARKING
WALKER CONSULTANTS
606 S. Olive St, Suite 1100
Los Angeles, CA 90014
213.488.4911 tel

SHORING ENGINEER
DRS ENGINEERING, INC
3564 Sagunto Street, Suite 488
Santa Ynez, CA 93460
818.402.3982 tel

REGISTRATION

This drawing has been prepared for the use of AECOM's client and may not be used, reproduced or relied upon by third parties, except as agreed by AECOM and its client, as required by law or for use by governmental reviewing agencies. AECOM accepts no responsibility, and denies any liability whatsoever, to any party that modifies this drawing without AECOM's express written consent. Do not scale this document. All measurements must be obtained from the stated dimensions.

NOT FOR CONSTRUCTION

ISSUE/REVISION

I/R	DATE	DESCRIPTION
	March 15, 2019	EIR DOCUMENTS

KEY PLAN

N
TRUE NORTH

PROJECT NUMBER
60545923

SHEET TITLE
EIR PHOTOMETRICS BASE - PARKING WEST PLAN

SHEET NUMBER
E103

© 2018 AECOM TECHNICAL SERVICES, INC.

Project Management Initials:
Designer Checked Checker Approved Approver
Last Plotted: 2019-04-03 09:31:16
Filename:BIM 360://Project_Condor_60545923/Condor_Concept_Design_R18_Arch.rvt
Printed on: Post-Consumer Recycled Content Paper