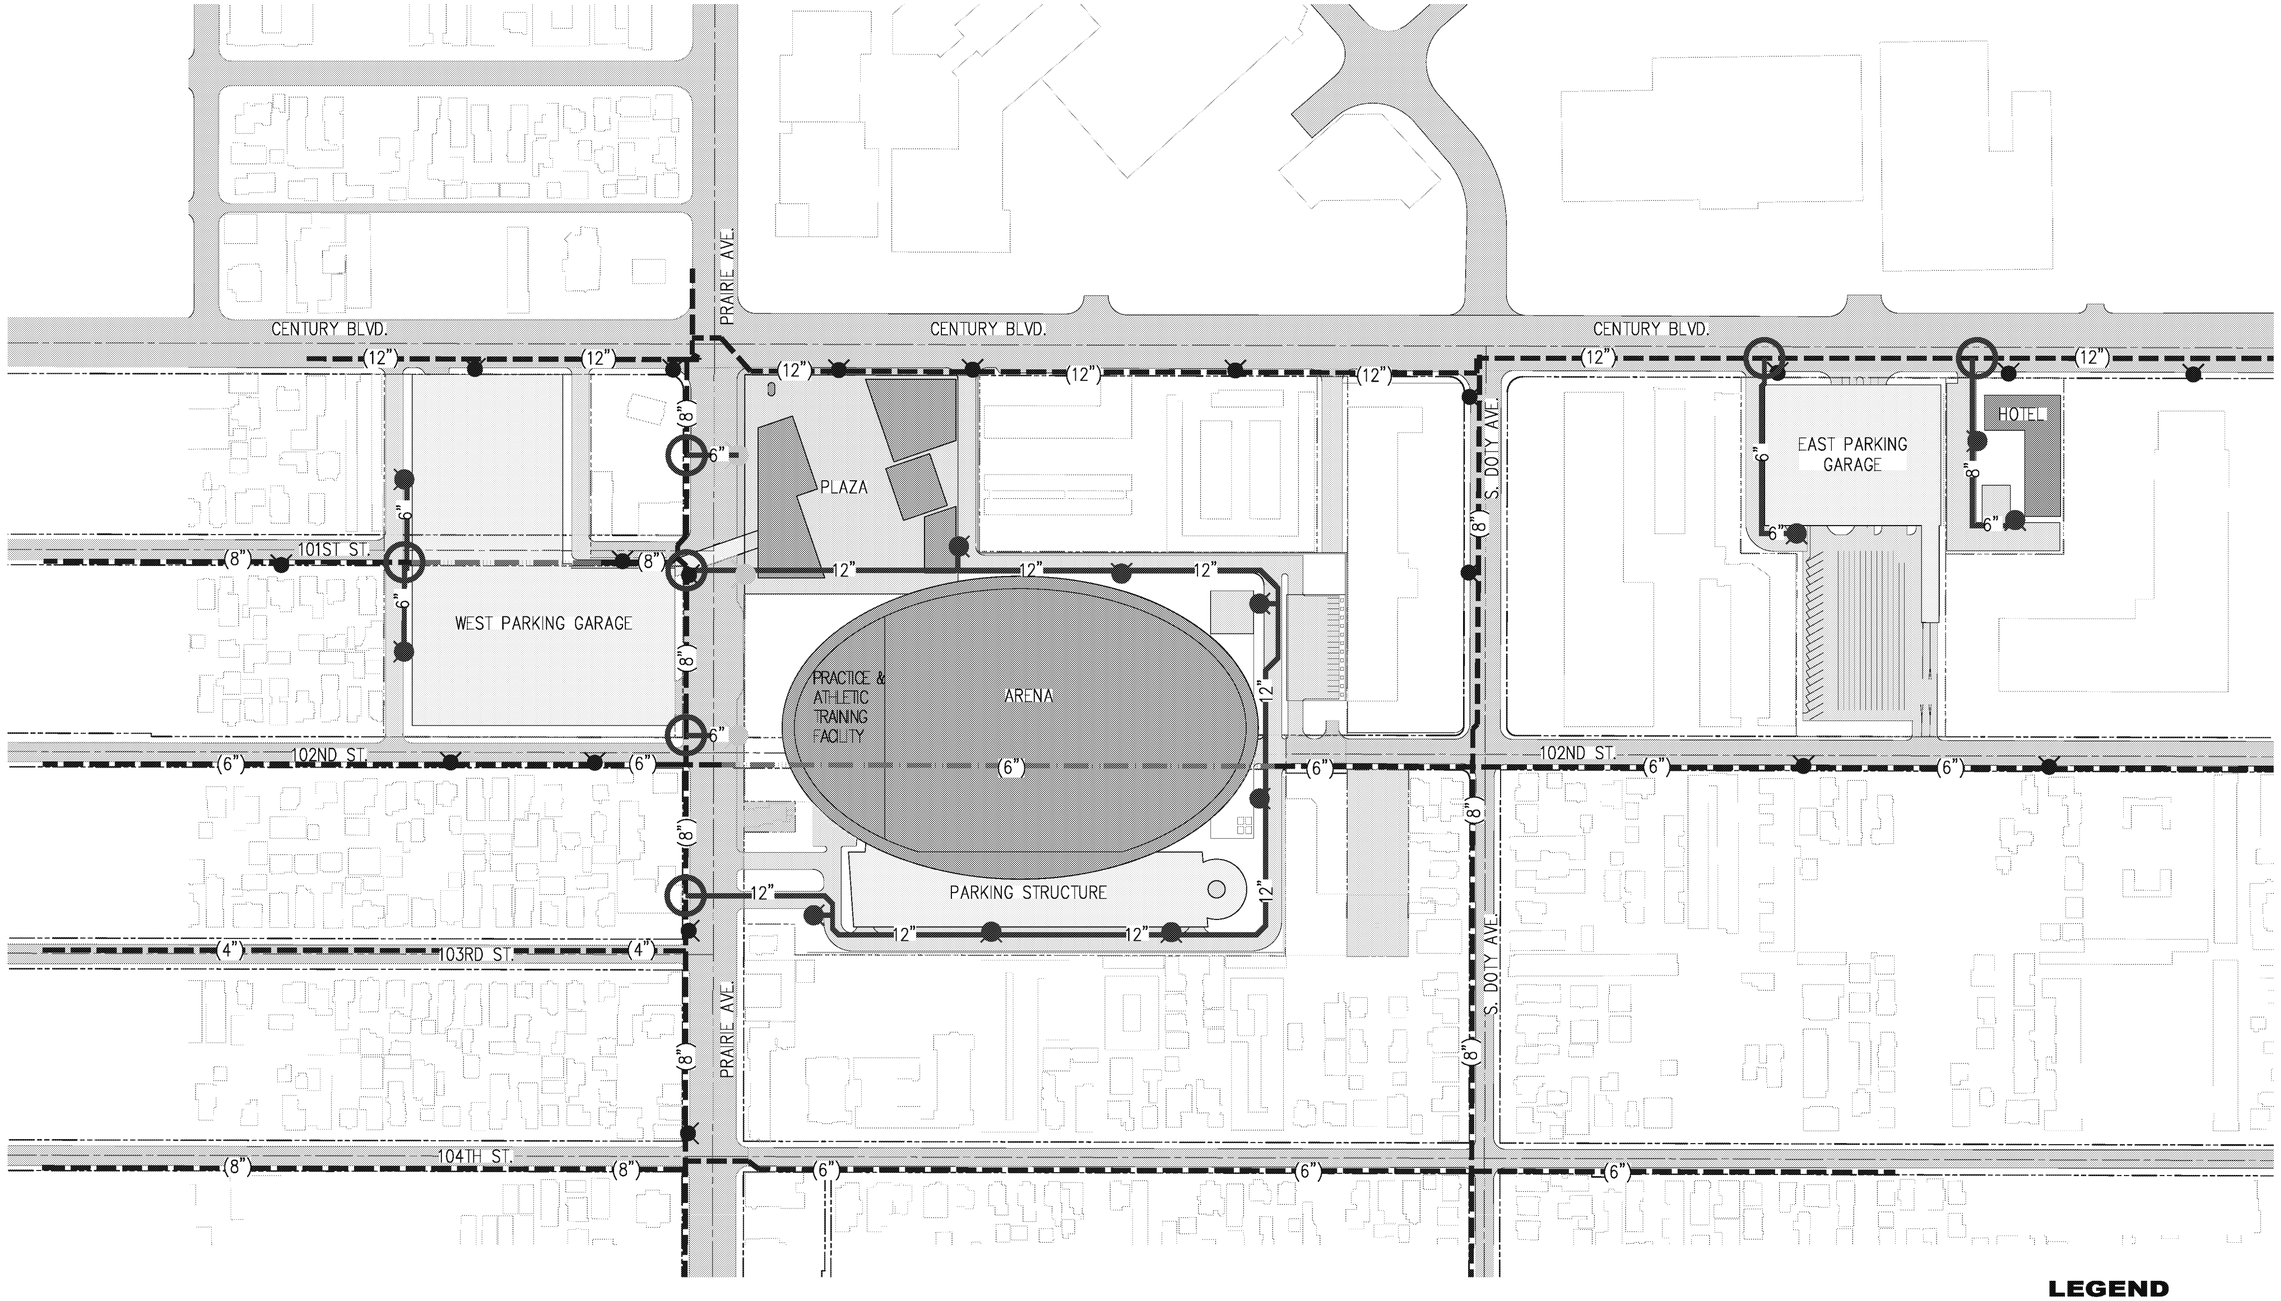

LEGEND

- EXISTING GSWC WATER LINE
- PROPOSED FIRE WATER LINE
- REMOVED GSWC WATER LINE
- EXISTING FIRE HYDRANT
- PROPOSED PUBLIC FIRE HYDRANT
- PROPOSED PRIVATE FIRE HYDRANT
- CONNECT TO EXISTING WATER LINE
- (XX") EXISTING LINE SIZE
- XX" PROPOSED LINE SIZE

100 0 100 200
scale 1"= 100' feet

D & D ENGINEERING, INC.
8901 S. LA CIENEGA BLVD, SUITE 106
INGLEWOOD, CA 90301
Phone: 424-351-6800

INGLEWOOD BASKETBALL AND ENTERTAINMENT CENTER

CONCEPTUAL FIRE PROTECTION INFRASTRUCTURE

SCALE: 1" = 100'
DATE: 05/06/2019
SHT NO.: 01 OF 01

Drawing Name: M:\17001\Cnb\17001\Cnb\Ib\18...IR Utility Exhibits\BIC EIR Fire Protection.dwg
Last Opened: May 06, 2019 7:00pm by: Boris