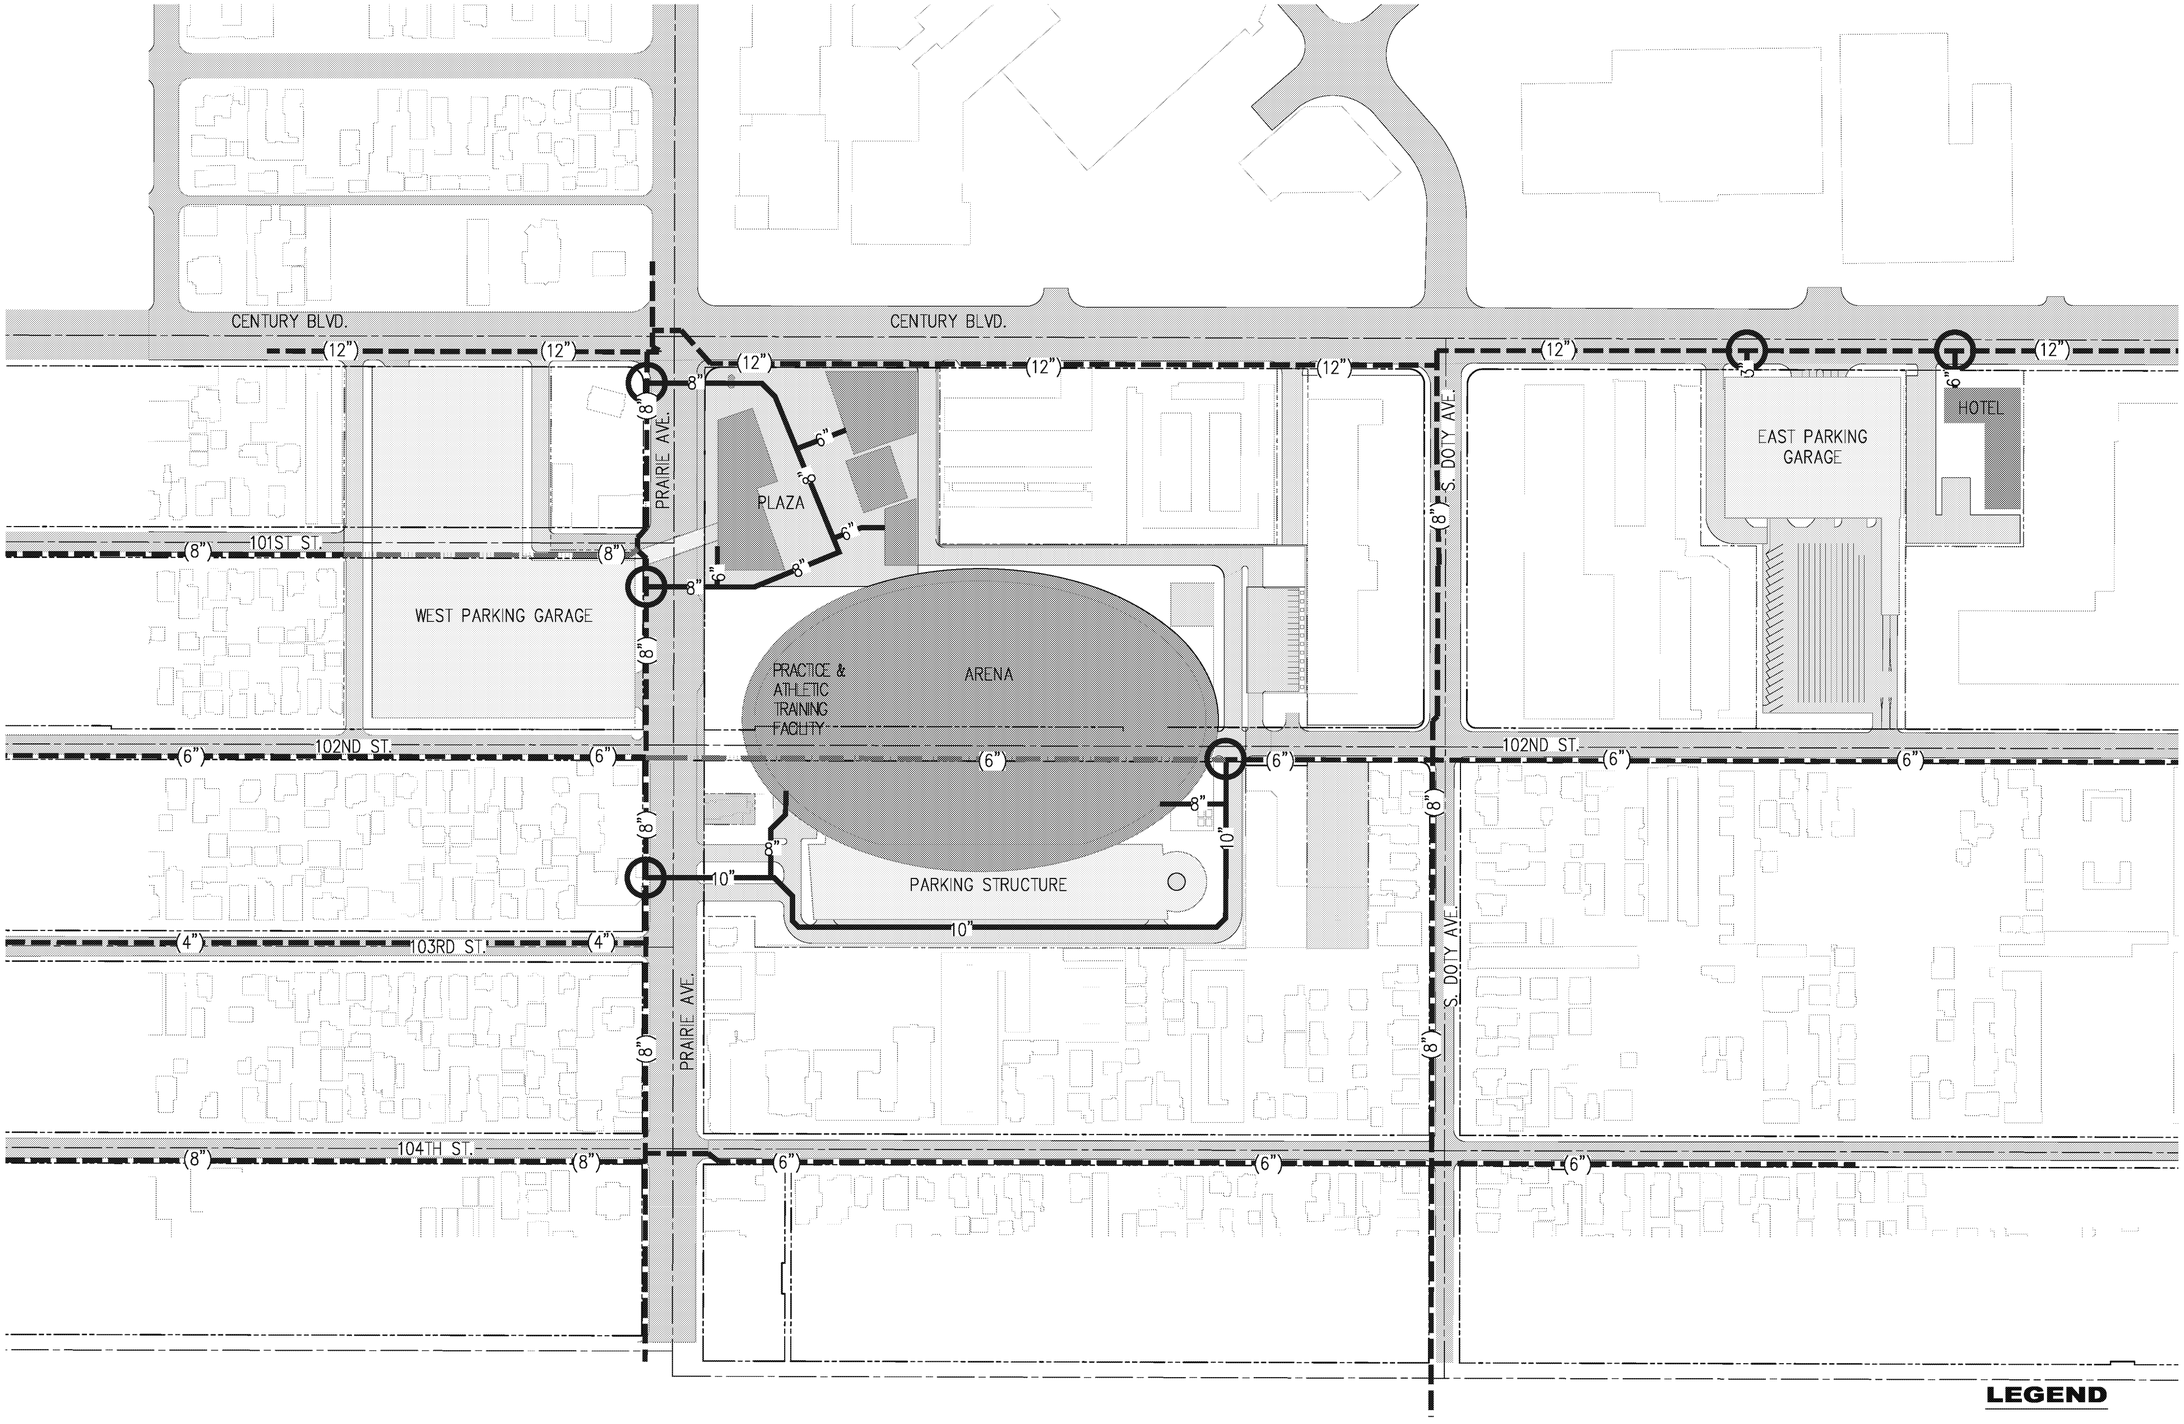

LEGEND

- EXISTING GSWC POTABLE WATER LINE
- PROPOSED GSWC POTABLE WATER LINE
- REMOVE GSWC POTABLE WATER LINE
- CONNECT TO EXISTING LINE
- (XX") EXISTING LINE SIZE
- XX" PROPOSED LINE SIZE

100 0 100 200
scale 1"= 100' feet

D & D ENGINEERING, INC.
8901 S. LA CIENEGA BLVD, SUITE 106
INGLEWOOD, CA 90301
Phone: 424-351-6800

INGLEWOOD BASKETBALL AND ENTERTAINMENT CENTER

CONCEPTUAL POTABLE WATER INFRASTRUCTURE

SCALE: 1" = 100'
DATE: 05/06/2019
SHT NO.: 01 OF 01

Drawing Name: M:\17001\Eng\17001\Exhibits\18_EIR Utility Exhibits\BEC EIR Potable Water.dwg
Last Opened: May 06, 2019 - 6:59pm by: Boris