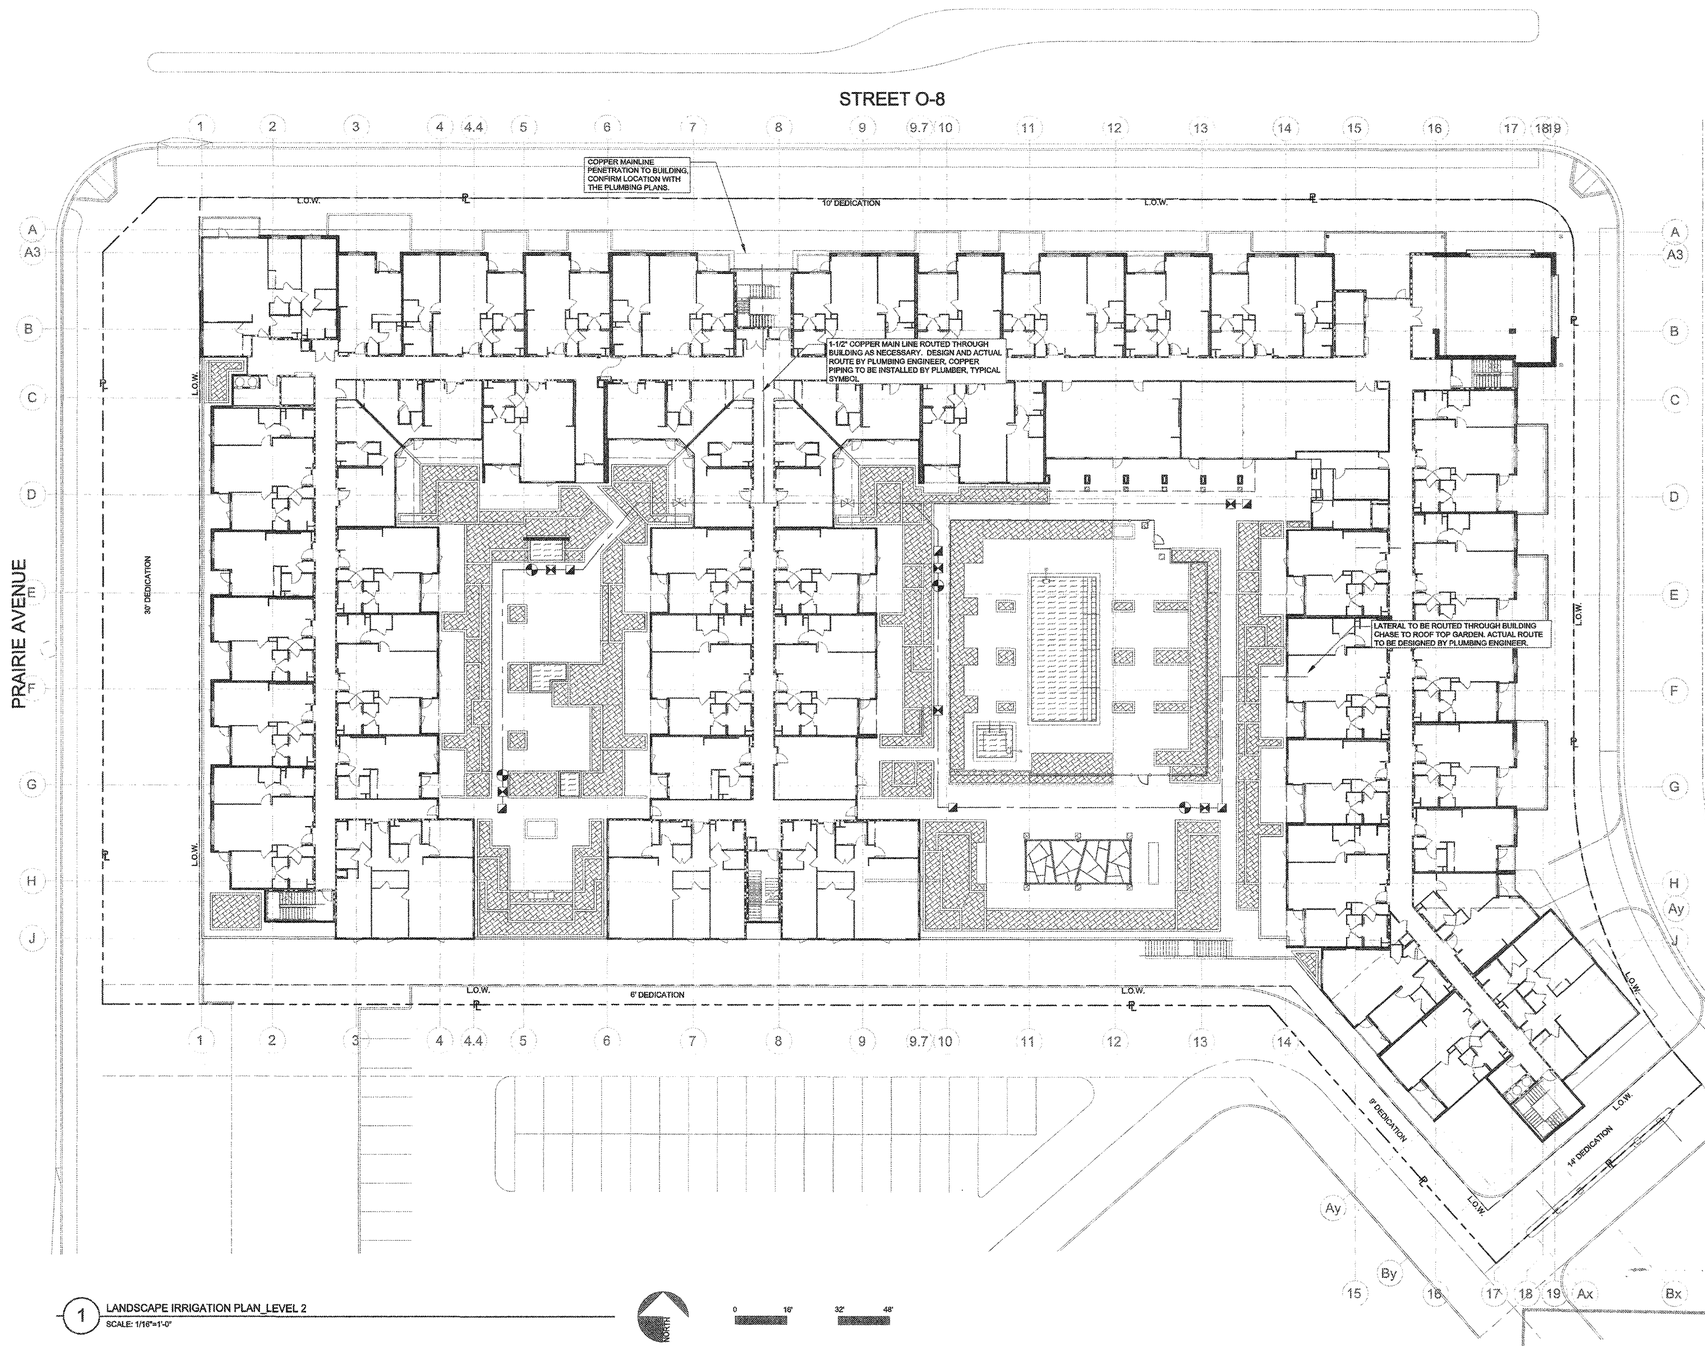

1 LANDSCAPE IRRIGATION PLAN_LEVEL 2
SCALE: 1/16"=1'-0"

NORTH 0 16' 32' 48'

IRRIGATION LEGEND

SUBSURFACE IRRIGATION

SYMBOL	MANUF.	MODEL NO. / DESCRIPTION	DETAIL
	HUNTER	ICZ-101-40-LF DRIP CONTROL ZONE KIT. 1" ICV GLOBE VALVE WITH 1" HY100 FILTER SYSTEM PRESSURE REGULATION: 40PSI. FLOW RANGE: .5 GPM TO 15 GPM. 150 MESH STAINLESS STEEL SCREEN.	SEE 1/LI204
	HUNTER	DRIP LINE 0.4 GPH @ 12" O.C.	

IRRIGATION UTILITIES

SYMBOL	MANUF.	MODEL NO. / DESCRIPTION	DETAIL
M	WATER METER	1" DEDICATED LANDSCAPE METER, SEE CIVIL ENGINEER DWGS.	
BS	WYATT	BASKET STRAINER	
M	BUCKNER-SUPERIOR	3000 1-1/4" NORMALLY CLOSED BRASS MASTER VALVE THAT PROVIDES DIRTY WATER PROTECTION AND 3-WAY SOLENOID DESIGN.	SEE 10/LI211
FS	HUNTER	HFS-150 FLOW SENSOR FOR USE WITH ACC CONTROLLER, 1-1/2" SCHEDULE 40 SENSOR BODY, 24 VAC, 2 AMP.	SEE 10/LI211
	HUNTER	ICV-101G-FS 1" PLASTIC ELECTRIC REMOTE CONTROL VALVES, GLOBE CONFIGURATION, WITH NPT THREADED INLET/OUTLET, FOR COMMERCIAL/MUNICIPAL USE. WITH FILTER SENTRY.	SEE 7/LI211
	MATCO-NORCA	759 BRASS SHUT OFF BALL VALVE, 1/2" TO 4". TWO PIECE BODY, BLOW-OUT PROOF STEM, CHROME PLATED SOLID BRASS BALL, THREADED, WITH PTFE SEATS. SAME SIZE AS MAINLINE PIPE.	SEE 4/LI211
	HUNTER	HQ.44-LRC 1" BRASS QUICK-COUPLING VALVE, WITH CORROSION-RESISTANT STAINLESS STEEL SPRING, LOCKING THERMOPLASTIC RUBBER COVER, AND 2-PIECE BODY.	SEE 8/LI211
	HUNTER	SHRUB ROTARY	

IRRIGATION CONTROLLER

SYMBOL	MANUF.	MODEL NO. / DESCRIPTION	DETAIL
C	HUNTER	IC-500-M W/(2) ICM- 600 MODULES MODULAR CONTROLLER, 18 STATIONS, OUTDOOR MODEL, METAL CABINET. WITH 1 MODULE REQUIRED. COMMERCIAL USE.	SEE 11/LI211
SS	HUNTER	WSS-SEN WIRELESS SOLAR, RAIN FREEZE SENSOR WITH OUTDOOR INTERFACE, CONNECTS TO HUNTER X-CORE CONTROLLER. INSTALL AS NOTED. INCLUDES GUTTER MOUNT BRACKET. MODULE NOT INCLUDED.	SEE 12/LI211
E	N/A	120 VOLT POWER SUPPLY PROVIDED BY ELECTRICIAN, FIELD VERIFY LOCATION.	

IRRIGATION PIPING

SYMBOL	MANUF.	DESCRIPTION
—— ——	AS APPROVED	PRESSURE MAINLINE SCH. 40 PVC IN PLANTER AREAS FOR SIZES 3/4" - 1-1/2", FOR 2" & LARGER USE CLASS 315 PVC. BURY MIN. 18" BELOW GRADE(SIZE AS NOTED ON PLAN).
—— ——	AS APPROVED	TYPE 'K' COPPER PIPING MAINLINE DESIGNED BY PLUMBING ENGINEER AND SUPPLIED BY AND INSTALLED BY PLUMBER.

Valve Callout
Valve Number
Valve Flow
Valve Size

City of Inglewood - Planning Division
Preliminary Review Only
"PLEASE RETURN THIS SET AND REVISED SET FOR NEXT REVIEW"

REVIEW #	DATE	PLANNER
No. 1		
No. 2		
No. 3		

Address/APN:
Zoning/Overlay:
Other Info:

Please note that this plan has been reviewed based on the information provided by you, the applicant. A more in-depth review may result in a need for additional information or changes to your plan. This stamp acknowledges that we have reviewed your plan and we find that it requires additional information or corrections. These plans have "NOT" been approved by the Planning Division and will require further review. See Specific Comments on plans (in red).

811 Know what's below. Call before you dig.

TCA ARCHITECTS
LOS ANGELES | IRVINE | OAKLAND
This document is the property of TCA Architects, Inc. ©2018 Any use of this document without TCA authorization is strictly forbidden.

WILSON MEANY
CIVIL ENGINEERS
790 W. Olympic Blvd., #10 790, Los Angeles, CA 90015
310.265.6494 | WILMEANY.COM

REVISION | DESCRIPTION | DATE

HOLLYWOOD PARK RESIDENTIAL - MU-10
INGLEWOOD, CALIFORNIA
HOLLYWOOD PARK RETAIL AND COMMERCIAL INVESTORS, LLC

SHEET CONTENTS
LANDSCAPE IRRIGATION PLAN LEVEL 02 (ROOF)

NOT FOR CONSTRUCTION

THIS SET OF CONSTRUCTION DOCUMENTS HAS BEEN PREPARED FOR THE CONSTRUCTION OF AN APARTMENT PROJECT.

LI2.02
2017-083-01 JOB NUMBER
SCALE
PLOT PLAN RESUBMITTAL ISSUED AS
06-21-2018 ISSUE DATE