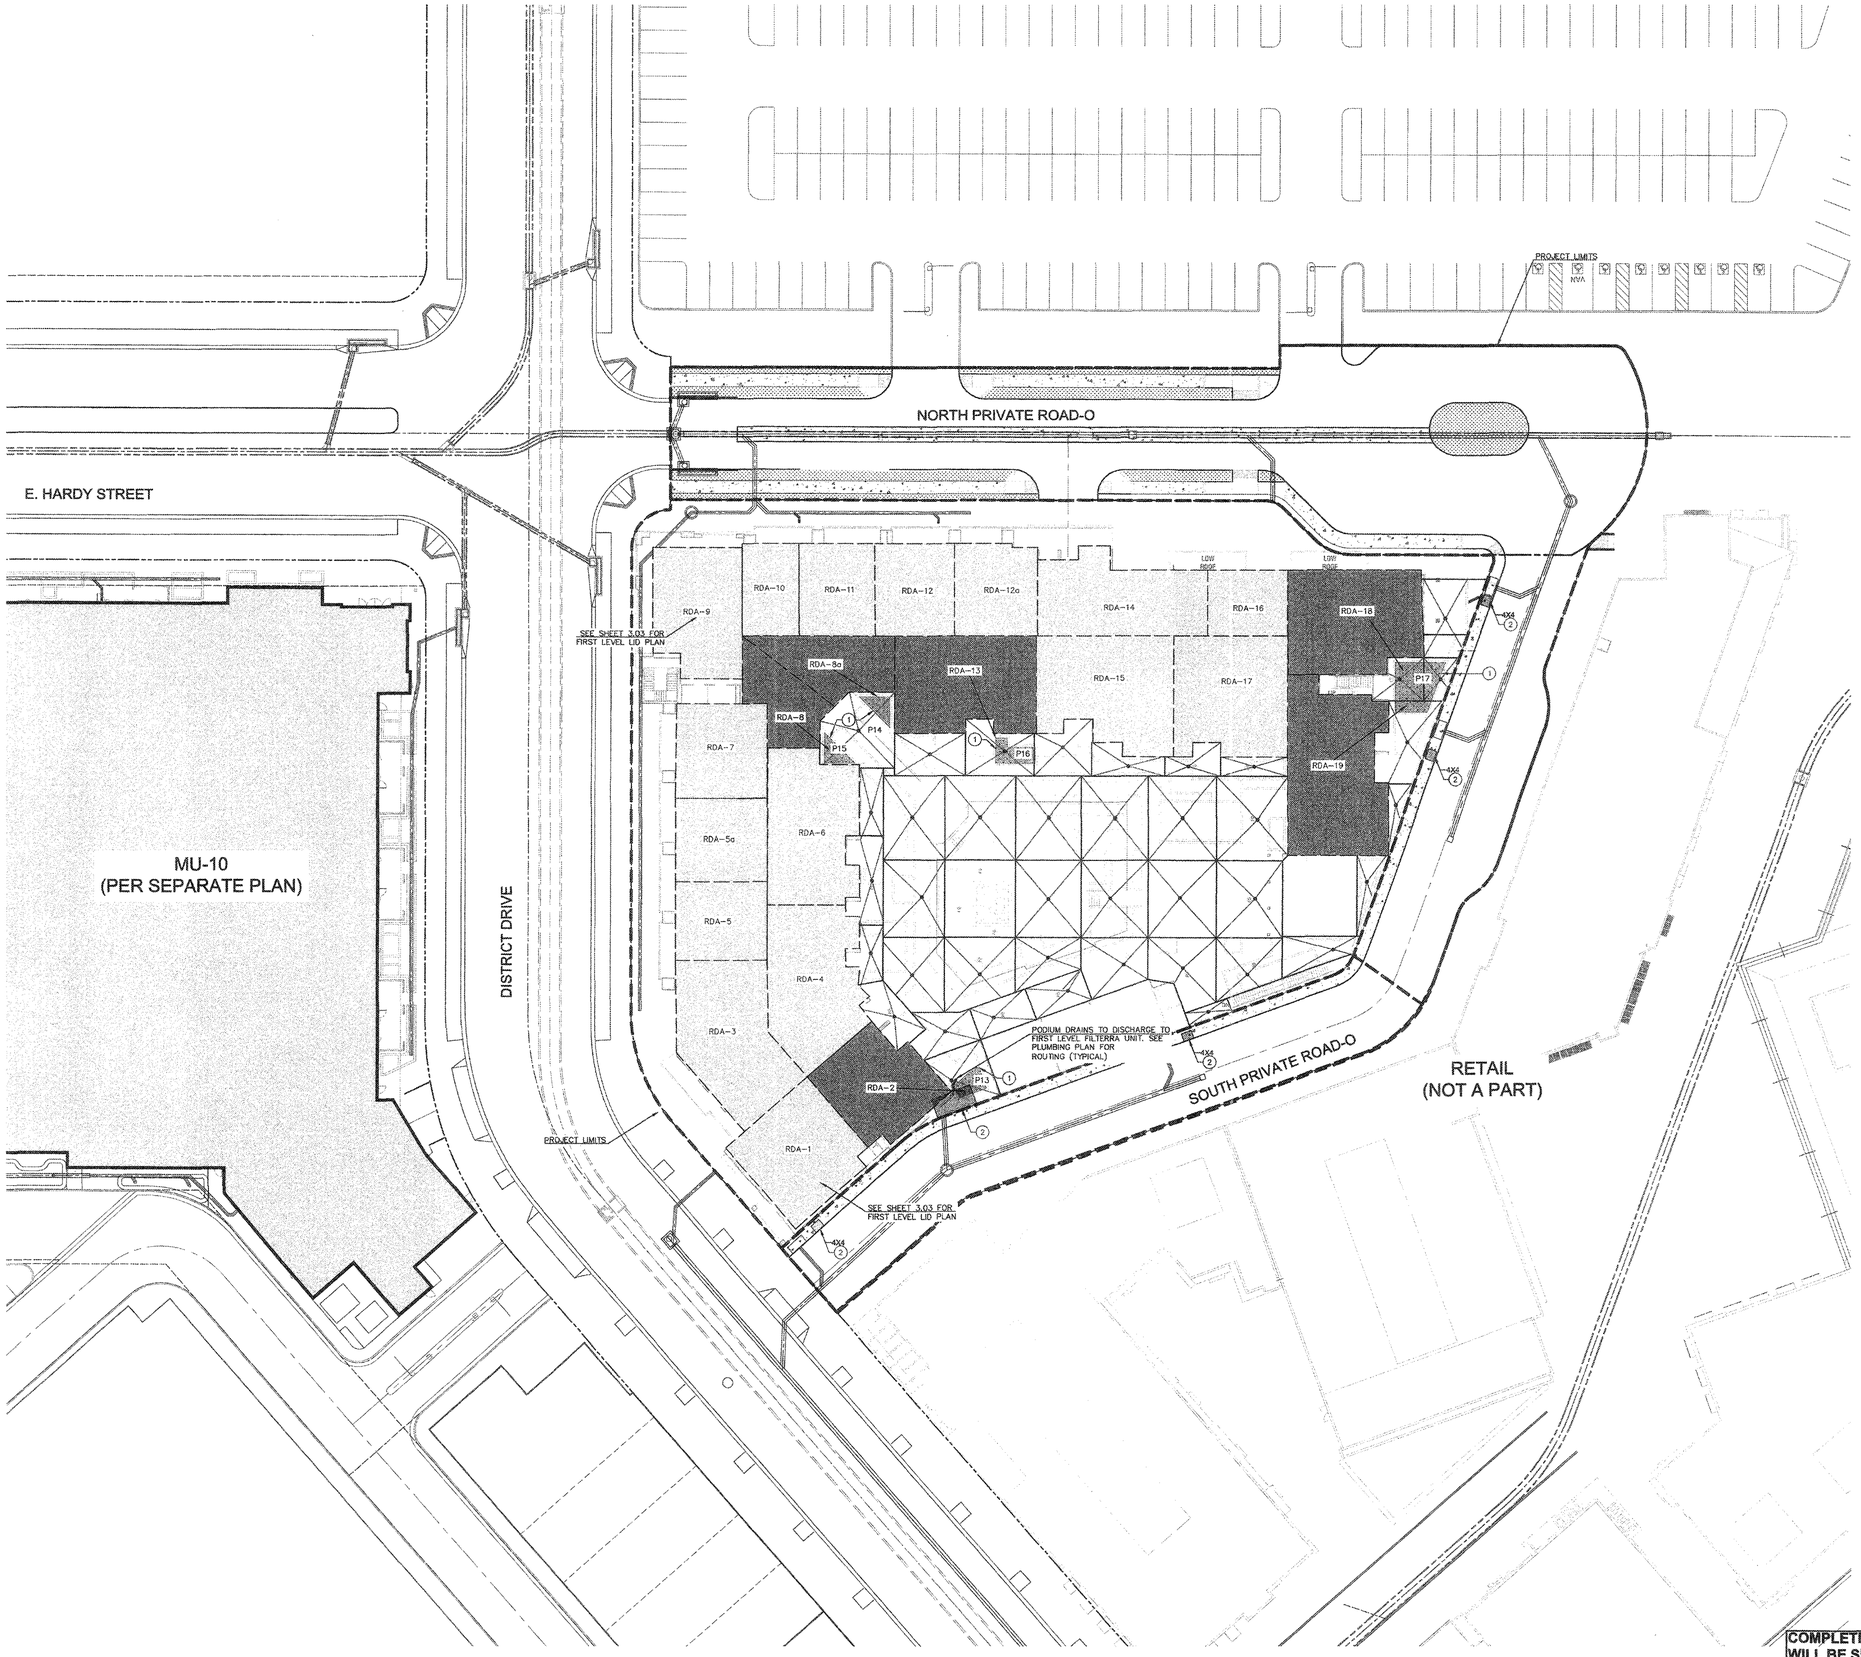

LEGEND

- MU2C LIMIT OF WORK
- DRAINAGE AREA OUTLINE
- RDA-13 — ROOF DRAINAGE AREA
- RDA-1 — FIRST LEVEL LID AREA. SEE SHEET C3.03
- PODIUM DRAINAGE AREA
- P1 — BIO-FILTRATION PLANTERS
- F1 — FILTERRA BIOFILTRATION SYSTEM

CONSTRUCTION NOTES:

1. STORMWATER PLANTER CONSTRUCTED PER LA COUNTY LID STANDARDS MANUAL. REFER TO DETAIL X, SHEET CX.XX.
2. FILTERRA BIOFILTRATION SYSTEM. REFER TO DETAIL X, SHEET CX.XX.

NOTE

1. LID PLANTERS AT PODIUM LEVEL ARE TO DISCHARGE INTO SEPARATE PLUMBING SYSTEM.

COMPLETE DRAWINGS WILL BE SUBMITTED WITH BUILDING PLAN CHECK.

FOR REFERENCE ONLY.

20 0 20 40
scale 1" = 20' feet

TCA ARCHITECTS
LOS ANGELES | IRVINE | OAKLAND
This document is the property of TCA Architects, Inc. ©2018 Any use of this document without TCA authorization is strictly forbidden.

WILSON MEANY

D & D ENGINEERING, INC.
8601 S. LA CIENEGA BLVD, SUITE 106
INGLEWOOD, CA 90301
Phone: 424-353-4122

REVISION	DESCRIPTION	DATE

HOLLYWOOD PARK RESIDENTIAL - MU-2C
INGLEWOOD, CALIFORNIA
HOLLYWOOD PARK RETAIL AND COMMERCIAL INVESTORS, LLC

DRAWING CONTENTS
PODIUM LEVEL LOW IMPACT DEVELOPMENT (LID) PLAN

NOT FOR CONSTRUCTION

THIS SET OF CONSTRUCTION DOCUMENTS HAS BEEN PREPARED FOR THE CONSTRUCTION OF AN APARTMENT PROJECT

C3.04

2017-083-01
JOB NUMBER

1" = 20'
SCALE

PLOT PLAN RESUBMITTAL
ISSUED AS

06-21-2018
ISSUE DATE