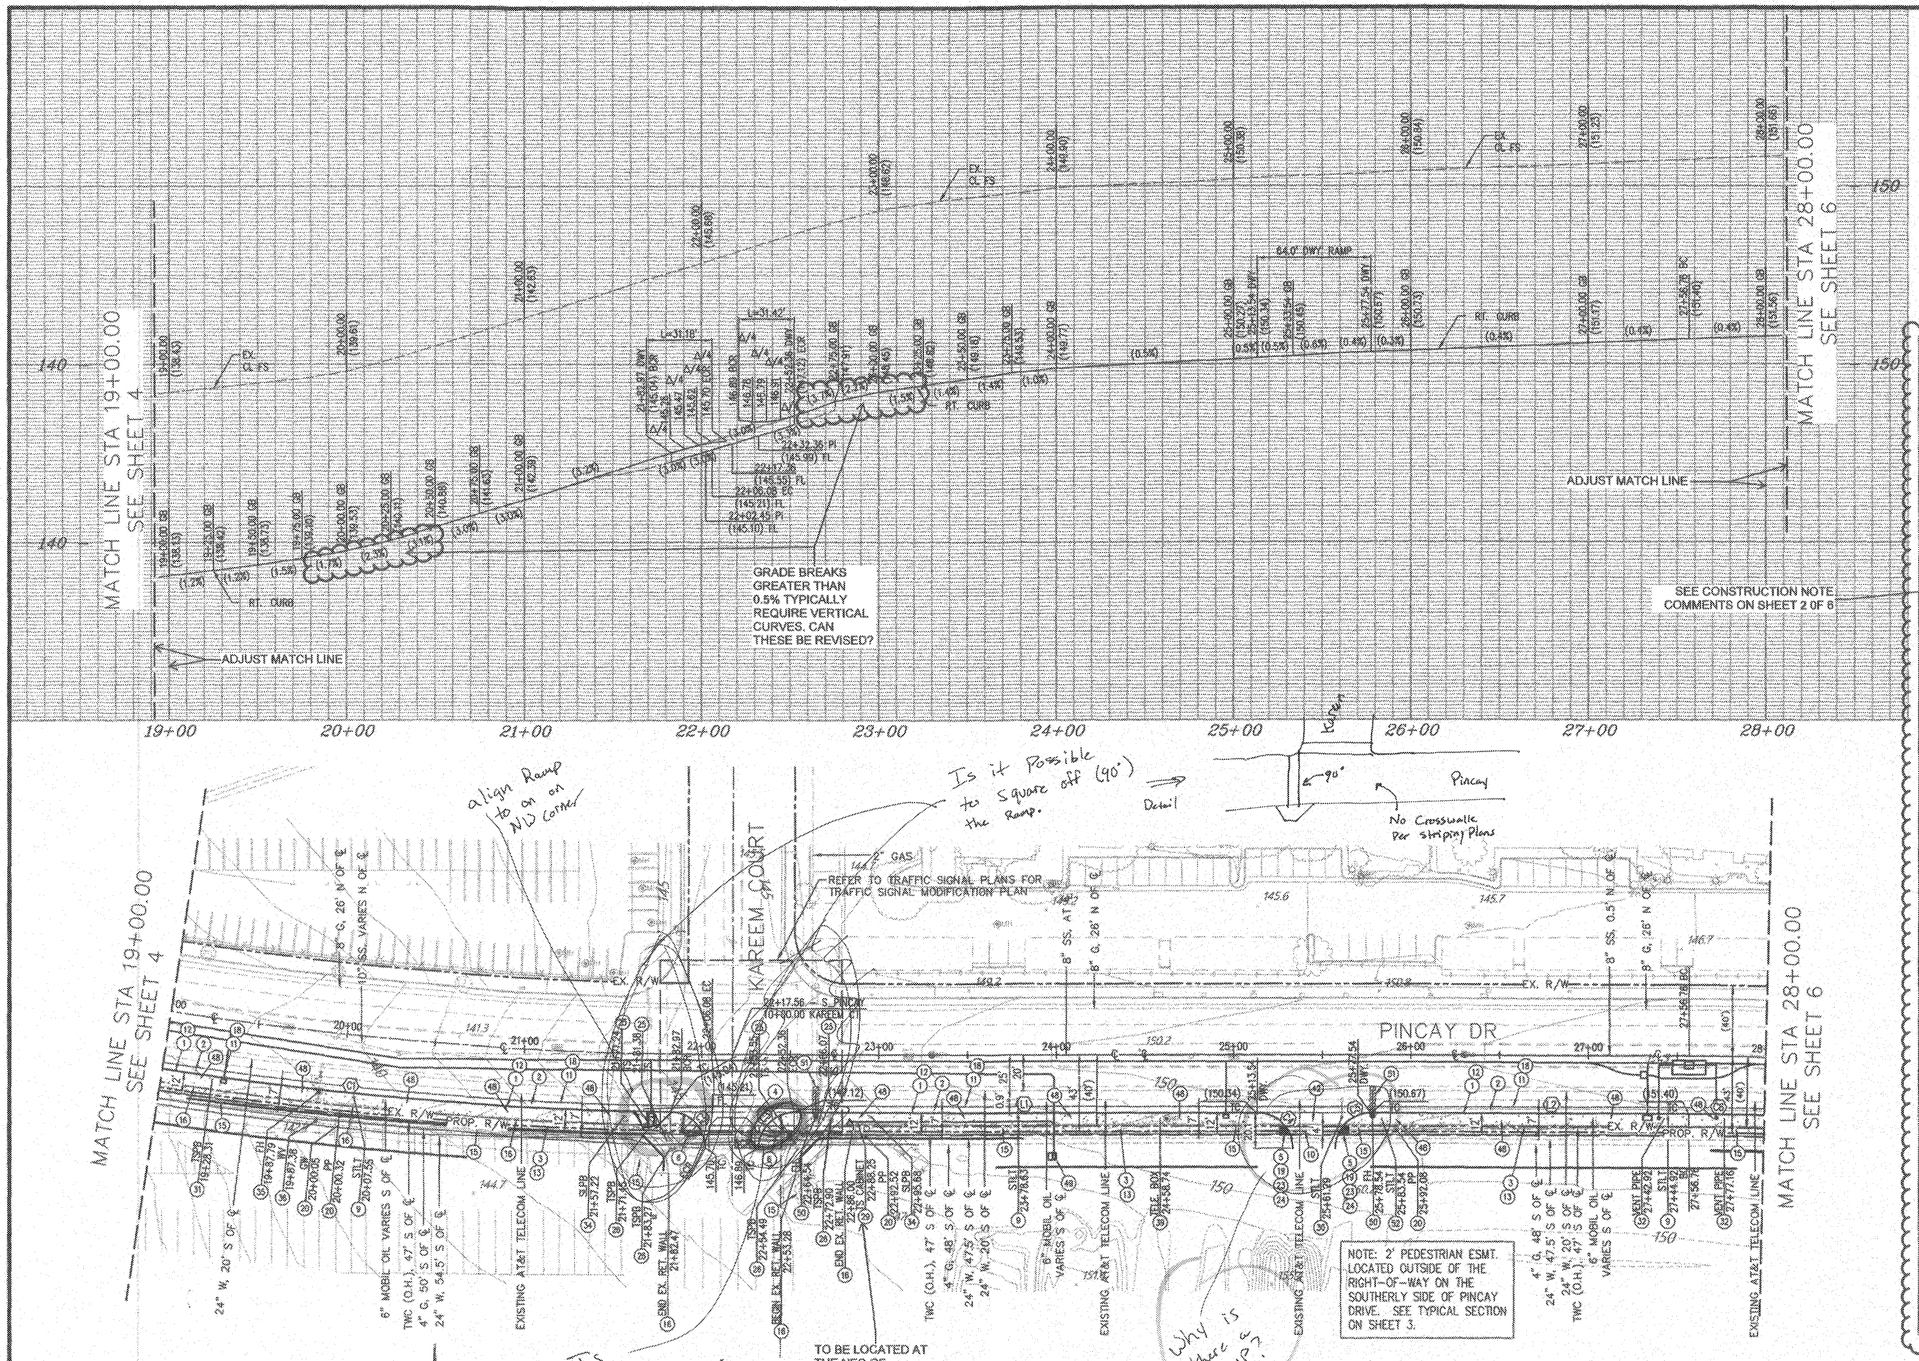

CURVE TABLE				
CURVE #	LENGTH	RADIUS	DELTA	TANGENT
C1	449.64'	2032.50'	012°40'31"	225.74'
C2	31.18'	20.00'	089°20'16"	19.77'
C3	31.42'	20.00'	089°59'59"	20.00'
C4	31.42'	20.00'	090°00'00"	20.00'
C5	31.42'	20.00'	090°00'00"	20.00'
C6	112.14'	1967.50'	003°15'56"	56.08'

LINE TABLE		
LINE #	LENGTH	BEARING
L1	261.18'	S89°51'47"E
L2	179.22'	S89°51'47"E

1. CONSTRUCT 6" CURB ONLY PER SPPWC STD PLAN 120-2, TYPE A1-6(150)
2. CONSTRUCT 3.5' WIDE P.C.C. PAVEMENT AND BASE SECTION. STREET SECTION TO MATCH EXISTING MATERIALS AND THICKNESS. FINAL STREET SECTION PER SOILS ENGINEER RECOMMENDATIONS BASED ON THE "R" VALUES OF ON-SITE SOILS. AFTER GRADING.
3. CONSTRUCT 4" P.C.C. OVER 4" CAB SIDEWALK PER SPPWC STD PLAN 112-2, 12' WIDE. EXPANSION JOINTS SHALL BE PLACED AT 24' INTERVALS. WEAKENED PLANE JOINTS SHALL BE PLACED AT 8' INTERVALS TYPICAL AND BROOM FINISH.
4. CONSTRUCT CROSS GUTTER PER SPPWC STD PLAN 122-2.
5. INSTALL DETECTABLE WARNING SURFACE, WITH YELLOW (FEDERAL COLOR No. FS 33538) OF FEDERAL STANDARD 595C, TRUNCATED DOMES 3' MIN. DEPTH AND FULL WIDTH OF WALKWAY, EDGE OF SURFACE MUST BE WITHIN 6" TO 8" FROM CURB FACE OR FLOWLINE.
6. CONSTRUCT MODIFIED CURB RAMP PER SPPWC STD PLAN 111-5, CASE A TYPE 1, WITH YELLOW (FEDERAL COLOR No. FS 33538) OF FEDERAL STANDARD 595C DETECTABLE WARNING SURFACE, TRUNCATED DOMES 3' MIN. DEPTH AND FULL WIDTH OF WALKWAY. SEE DETAIL C & D ON SHEET 3.
9. PROTECT IN PLACE EX STREET LIGHT PER APPROVED STREET LIGHT PLAN.
10. CONSTRUCT 4' WIDE SIDEWALK THROUGH DRIVEWAY RAMP, 4" P.C.C. OVER 4" CAB SIDEWALK PER SPPWC STD PLAN 112-2, EXPANSION JOINTS SHALL BE PLACED AT 24' INTERVALS, WEAKENED PLANE JOINTS SHALL BE PLACED AT 8' INTERVALS TYPICAL AND BROOM FINISH.
11. SAWCUT LINE, SAWCUT & REMOVE EX CONCRETE PAVEMENT AT JOIN LINE APPROXIMATELY 3.5' OFFSET FROM EXISTING 6" CURB. REMOVE FULL DEPTH CAP.
12. REMOVE EX 6" CURB.
13. REMOVE EX 7' WIDE SIDEWALKS, RAMPS AND VEGETATION WITHIN EXISTING RIGHT-OF-WAY, BEYOND EXISTING RIGHT-OF-WAY REMOVED PER SEPARATE ON-SITE DEMOLITION PLAN.
15. REMOVE EX CHAINLINK FENCE & FENCE POSTS, PER SEPARATE ON-SITE DEMOLITION PLAN.
16. REMOVE EX RETAINING WALL, ENTRY MONUMENT WALL AND PILASTERS, PER SEPARATE ON-SITE DEMOLITION PLAN.
18. JOIN EX PAVEMENT AND DOWEL IN CONNECTION PER DETAIL A ON SHEET 3 AND SPPWC STD PLAN 134-2.
19. CONSTRUCT 0" CURB THROUGH 4' SIDEWALK AT BACK OF DRIVEWAY RAMP.
20. EX POWER POLES TO BE UNDERGROUND. GUY WIRES TO BE REMOVED PER SEPARATE PLAN, BY OTHERS.
21. RELOCATE EX STREET LIGHT PER APPROVED STREET LIGHT PLAN.
23. CONSTRUCT 2' TRANSITION CURB 0" TO 6" ABOVE DRIVEWAY PAVEMENT PER DETAIL ON SHEET 3. SEE DETAIL B ON SHEET 3.
24. CONSTRUCT 6" CURB PER SPPWC STD PLAN 120-2 A1-6 (150).
25. REPLACE EX TRAFFIC SIGNAL PER SEPARATE TRAFFIC SIGNAL PLAN.
26. REPLACE EX TRAFFIC SIGNAL PULL BOX PER APPROVED TRAFFIC SIGNAL PLAN.
29. RELOCATE EX ABOVE GRADE CABINET, TO PROP. NEW GRADE BY OTHERS.
30. REMOVE EXISTING STREET LIGHT
31. REPLACE TRAFFIC SIGNAL BOX TO PROP. NEW GRADE, ADJUST CONDUITS & WIRING, PER TRAFFIC SIGNAL PLAN
32. INSTALL SCE ELECTRICAL VENT PIPE PER SEPARATE PLANS.
34. ADJUST EX STREET LIGHT BOX TO PROP. NEW GRADE.
35. PROTECT IN PLACE EX FIRE HYDRANT OR FIRE CONNECTION AND ADJUST TO PROP SIDEWALK GRADE.
36. ADJUST EX DEPT. OF WATER & POWER WATER VALVE WELL OR CAN TO PROP. NEW GRADE.
38. ADJUST EX TELEPHONE MANHOLE TO PROP. NEW GRADE, BY OTHERS.
42. CONSTRUCT DRIVEWAY RAMP PER MODIFIED SPPWC STD PLAN 110-2, TYPE "C", WHERE PLAN, R=PER PLAN, Y=PER PLAN, TRUNCATED DOMES 3' MIN. DEPTH AND FULL WIDTH OF WALKWAY, EDGE OF SURFACE MUST BE WITHIN 6" TO 8" FROM CURB FACE OR FLOWLINE, SEE DETAIL "E" ON SHEET 3.
48. CONSTRUCT TREEWELL PER SEPARATE LANDSCAPING PLANS.
49. INSTALL SCE ELECTRICAL VAULT AND/OR TRANSFORMER PAD PER SEPARATE PLANS.
50. INSTALL FIRE HYDRANT PER CITY STD PLAN W-355, SHEET 10 OF 23 AND PROVIDE FIRE HYDRANT PAVEMENT MARKER PER CITY STD PLAN W-355, SHEET 23 OF 23.
51. CONSTRUCT PIPE TRENCH REPAIR PER CITY STD PLAN DS-12.

Drawing Name: N:\0719-City\0719-2018\Final Plans\Off-Site\Streets\Pincay\DS_07031913.dwg
Last Opened: Oct 23, 2019 - 10:24am By: mtp

CALL 811
AT LEAST TWO DAYS BEFORE YOU DIG
Know what's below. Call before you dig.
UNDERGROUND SERVICE ALERT OF SOUTHERN CALIFORNIA

SCALE: 1" = 40'

OWNER / DEVELOPER:
PINCAY RE, LLC
211 NORTH STADIUM BLVD., # 201
COLUMBIA, MO 65203
RE: LOS ANGELES STADIUM AND AT HOLLYWOOD PARK

DAVID EVANS AND ASSOCIATES INC.
201 S. FIGUEROA STREET, SUITE 240
LOS ANGELES, CA 90012
Phone: 213.337.3680

PREPARED UNDER THE SUPERVISION OF:
JOSE CRUZ, R.C.E. 80450 — 10/10/2018 DATE

REGISTERED PROFESSIONAL ENGINEER JOSE JUAN CRUZ No. 80450 CIVIL STATE OF CALIFORNIA

NO.	DATE	REVISION DESCRIPTION	REVISED BY	APPROVED BY

APPROVED BY: PUBLIC WORKS DIRECTOR
LOUIS A. ATWELL, R.C.E. 53062 DATE
SUBMITTED BY:
DAVID EVANS & ASSOCIATES, INC.
CHECKED BY:
ATKINS NORTH AMERICA

CITY OF INGLEWOOD, CALIFORNIA
PUBLIC WORKS DEPARTMENT
IMPROVEMENT PLANS FOR

PUBLIC STREET IMPROVEMENT PLANS

PINCAY DR. STA 19+00.00 TO STA 28+00.00

PERMIT NUMBER:	PLAN SCALE:	SHEET NO.	PLAN NO.
TBD	AS NOTED	5 OF 6	ST-4679

NS-STP-5

10/10/2018