VESTING TENTATIVE TRACT MAP NO. 80314

IN THE CITY OF INGLEWOOD, CA

FOR MERGER, RESUBDIVISION AND CONDOMINIUM PURPOSES

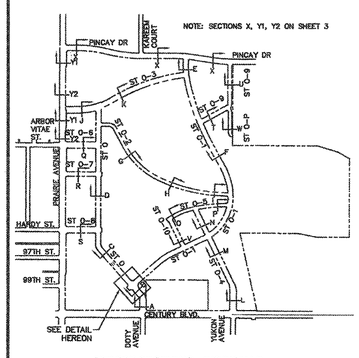

STREET SECTIONS - INDEX MAP
N.T.S.

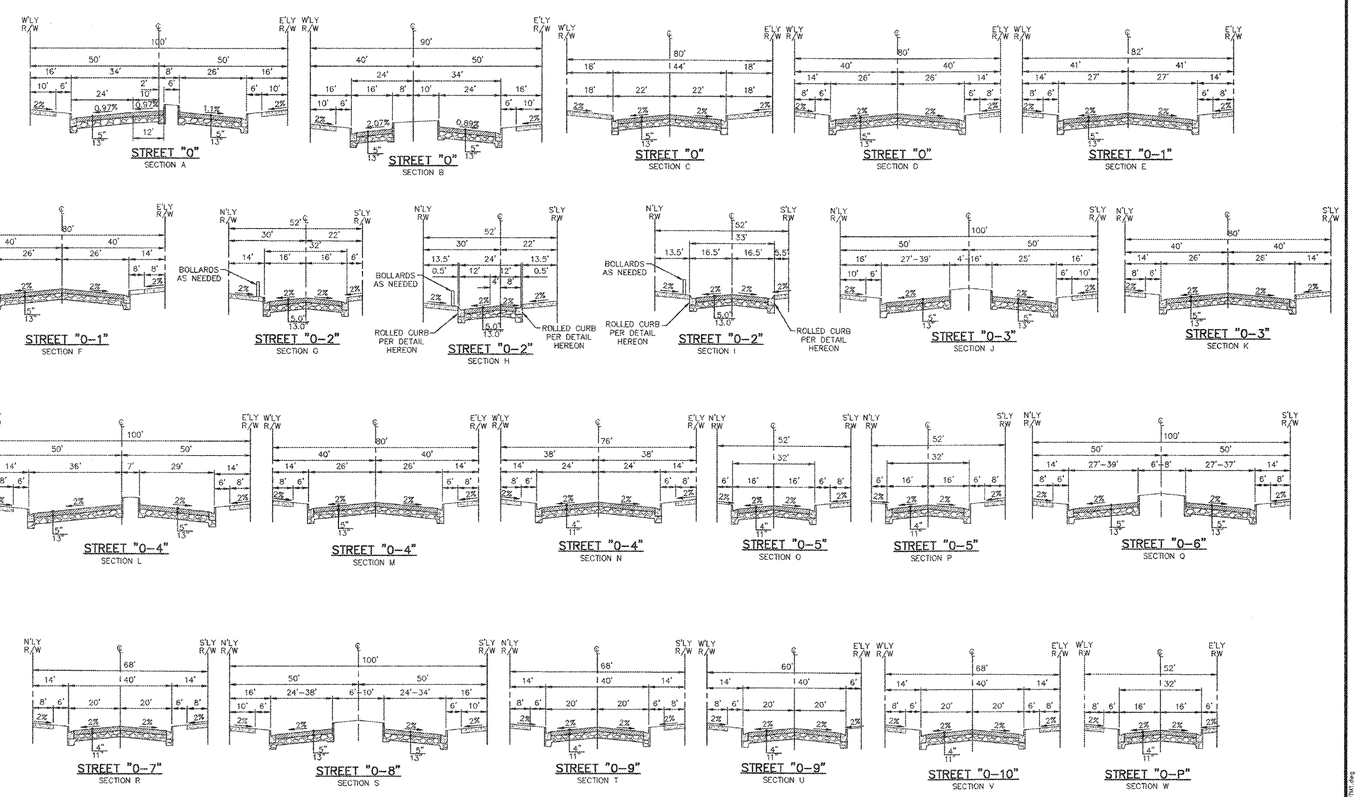

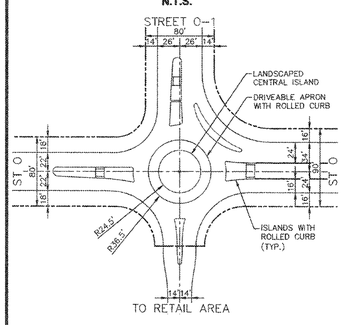

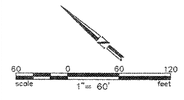

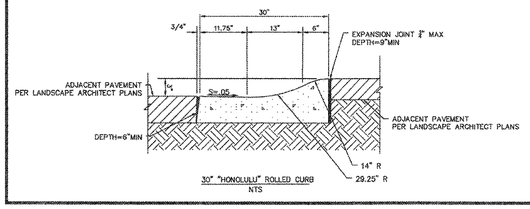

30" "HONOLULU" ROLLED CURB
NTS

03/07/18

REGISTERED PROFESSIONAL ENGINEER KARL MALLICK No. 42529 CIVIL STATE OF CALIFORNIA

DAVID EVANS AND ASSOCIATES INC.
201 S. FIGUEROA STREET, SUITE 240
LOS ANGELES, CA 90012
Phone: 213.337.3880

PREPARED UNDER THE SUPERVISION OF:

KARL MALLICK, R.C.E. 42529 DATE

HOLLYWOOD PARK LAND CO., LLC

L.A. STADIUM AND ENTERTAINMENT DISTRICT AT HOLLYWOOD PARK

VESTING TENTATIVE TRACT MAP MAP NO. 80314

DRAWN BY: LR		SCALE: N.T.S.
DESIGNED BY: KM		DATE: 03/07/18
CHECKED BY: KM	APPROVED BY: CITY ENGINEER DATE	SHT NO.: 02 OF 25

Drawing Name: M:\07119\Eng\07119-2016\07119-2016\Downloads\VTTM-02_07119TM1.dwg
Last Opened: Mar 07, 2018 - 6:46pm By: lxo