# VESTING TENTATIVE TRACT MAP NO. 80314

IN THE CITY OF INGLEWOOD, CA

FOR MERGER, RESUBDIVISION AND CONDOMINIUM PURPOSES




**STREET SECTIONS - INDEX MAP**
**N.T.S.**




PINCAY DRIVE
SECTION X

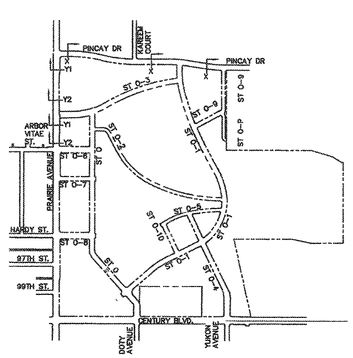


PRAIRIE AVENUE
SECTION Y1

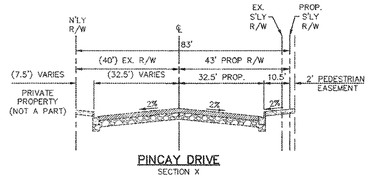


PRAIRIE AVENUE
SECTION Y2

03/07/18

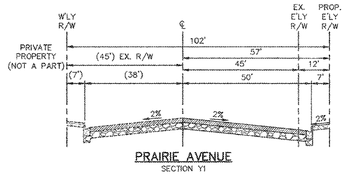REGISTERED PROFESSIONAL ENGINEER — KARL MALLICK — No. 42529 — CIVIL — STATE OF CALIFORNIA


**DAVID EVANS AND ASSOCIATES INC.**
201 S. FIGUEROA STREET, SUITE 240
LOS ANGELES, CA 90012
Phone: 213.337.3680

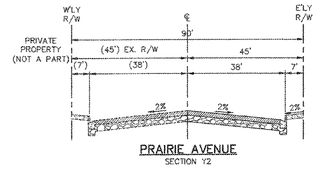
PREPARED UNDER THE SUPERVISION OF:

KARL MALLICK, R.C.E. 42529 — DATE

HOLLYWOOD PARK LAND CO., LLC

L.A. STADIUM AND ENTERTAINMENT DISTRICT AT HOLLYWOOD PARK

| | | |
|---|---|---|
| DRAWN BY: LR | VESTING TENTATIVE TRACT MAP MAP NO. 80314 | SCALE: N.T.S. |
| DESIGNED BY: KM | | DATE: 03/07/18 |
| CHECKED BY: KM | APPROVED BY: CITY ENGINEER — DATE | SHT NO: 03 OF 25 |


Drawing Name: N:\07718\cad\07718-20\ENGR\07718-20ENGRvesting\VTM\ENGL_07718VM.dwg
Last Opened: Mar 07, 2018 - 6:47pm By: lara