VESTING TENTATIVE TRACT MAP NO. 80314

IN THE CITY OF INGLEWOOD, CA

FOR MERGER, RESUBDIVISION AND CONDOMINIUM PURPOSES

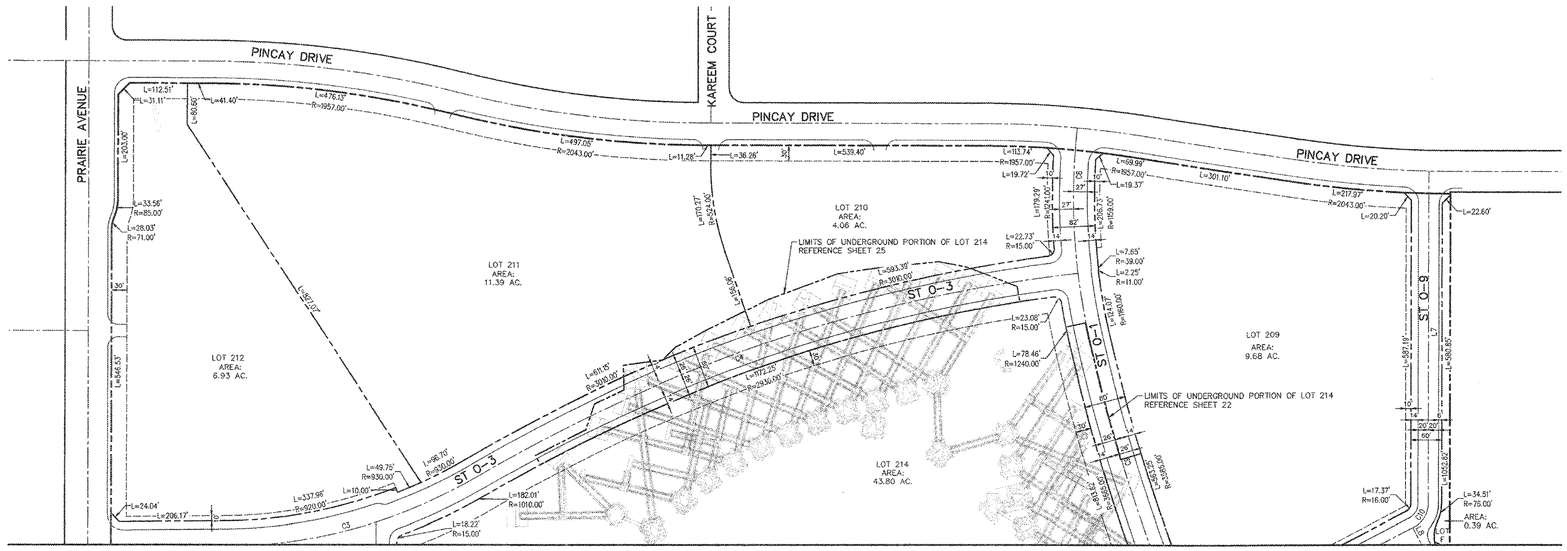

MATCH LINE SEE SHEET 08

03/07/18

LEGEND

- EX. CURB
- BOUNDARY/ ROW/ PROPERTY LINE
- PROPOSED CURB
- PROPOSED LOT LINE
- CENTER LINE
- TOP OF SLOPE
- BOTTOM OF SLOPE

100 0 100 200
scale 1" = 100' feet

NOTE: SEE SHEET 11 FOR CURVE AND LENGTH TABLES

REGISTERED PROFESSIONAL ENGINEER KARL MALLICK No. 42529 CIVIL STATE OF CALIFORNIA

DAVID EVANS AND ASSOCIATES INC.
201 S. FIGUEROA STREET, SUITE 240
LOS ANGELES, CA 90012
Phone: 213.337.3880

PREPARED UNDER THE SUPERVISION OF:

KARL MALLICK, R.C.E. 42529 DATE

HOLLYWOOD PARK LAND CO., LLC

L.A. STADIUM AND ENTERTAINMENT DISTRICT AT HOLLYWOOD PARK

VESTING TENTATIVE TRACT MAP
MAP NO. 80314
SITE PARCELS

DRAWN BY: LR		SCALE: N.T.S.	
DESIGNED BY: KM		DATE: 03/07/18	
CHECKED BY: KM	APPROVED BY: CITY ENGINEER DATE	SHT NO: 09 of 25	

Drawing Name: K:\DTP\LA\wp\20115-20015\20115-20015\Connected\VTM\VSD_201115.dwg
Last Opened: Mar 07, 2018 - 6:43pm By: lwo