VESTING TENTATIVE TRACT MAP NO. 80314

IN THE CITY OF INGLEWOOD, CA

FOR MERGER, RESUBDIVISION AND CONDOMINIUM PURPOSES

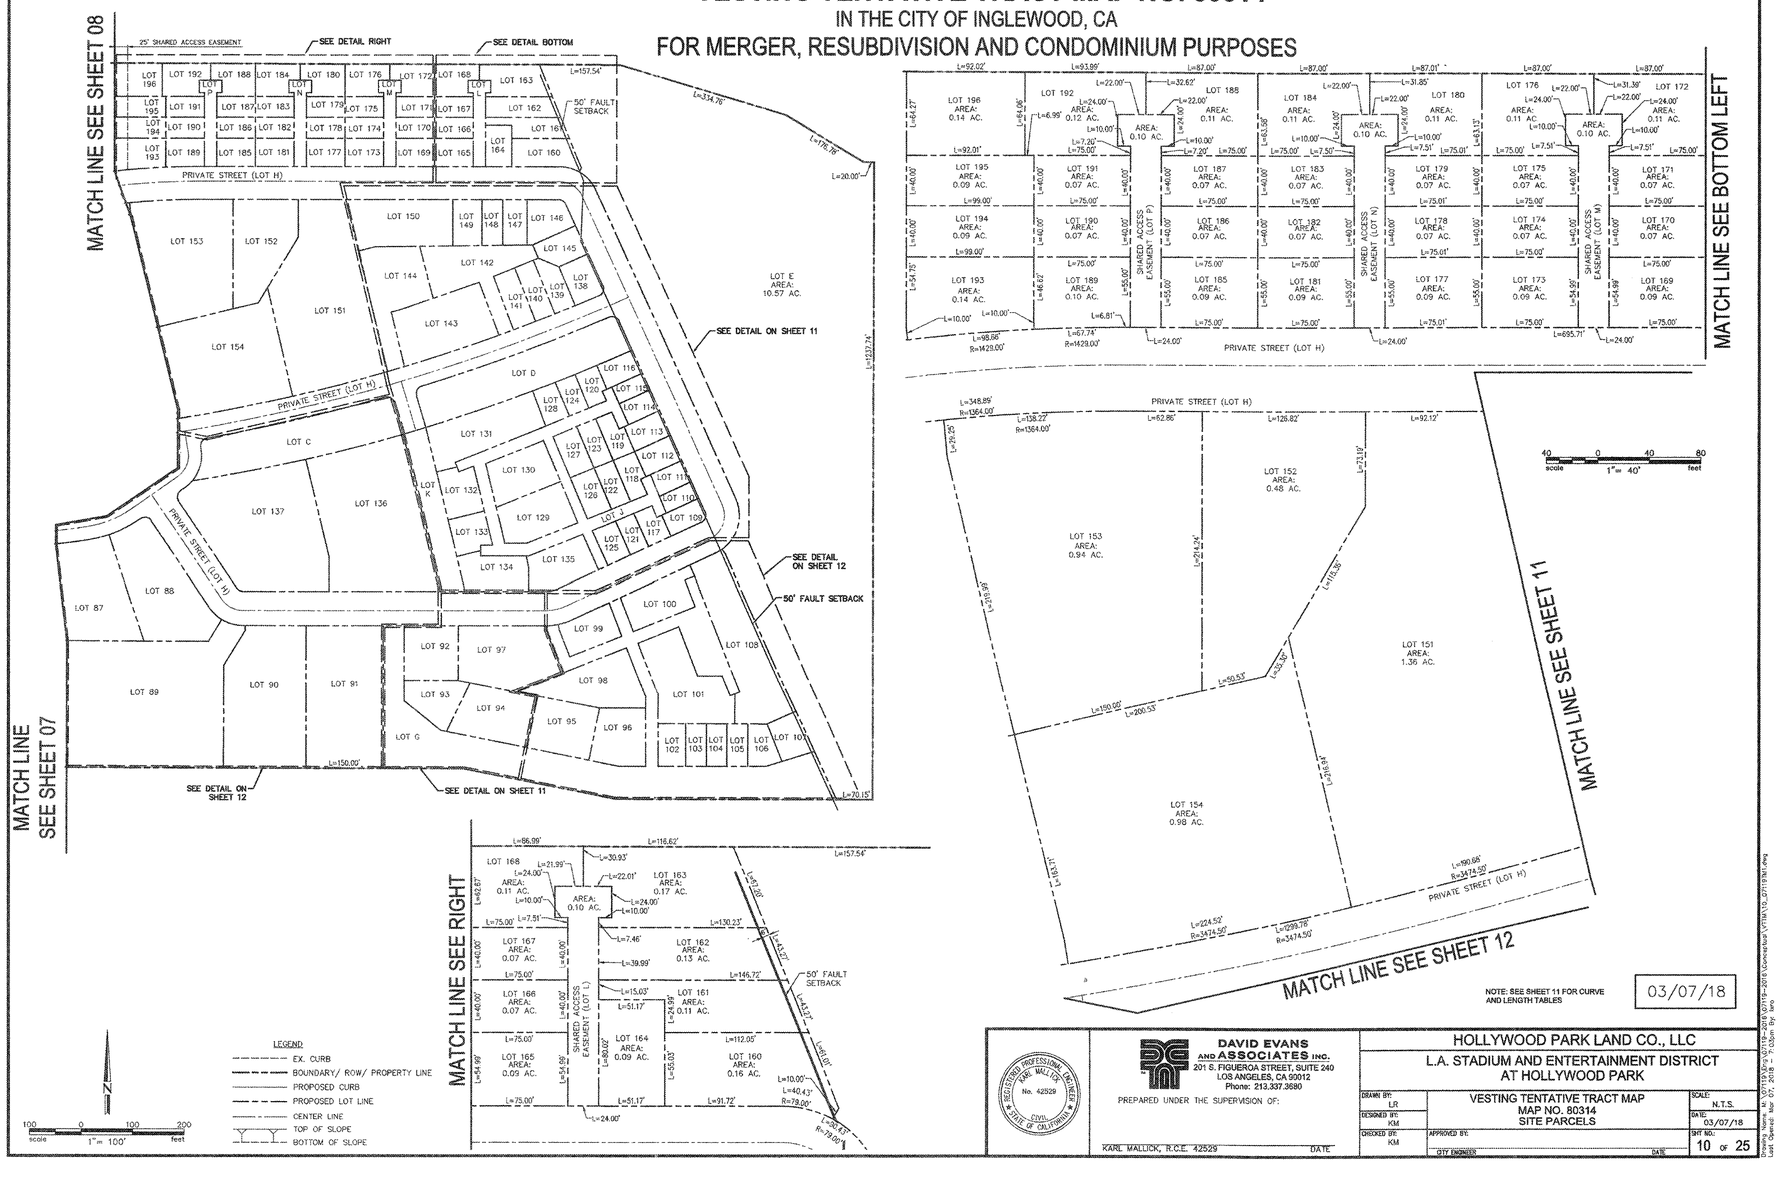

NOTE: SEE SHEET 11 FOR CURVE AND LENGTH TABLES

03/07/18

REGISTERED PROFESSIONAL ENGINEER KARL MALLICK No. 42529 CIVIL STATE OF CALIFORNIA

DAVID EVANS AND ASSOCIATES INC.
201 S. FIGUEROA STREET, SUITE 240
LOS ANGELES, CA 90012
Phone: 213.337.3580

PREPARED UNDER THE SUPERVISION OF:

KARL MALLICK, R.C.E. 42529 DATE

HOLLYWOOD PARK LAND CO., LLC

L.A. STADIUM AND ENTERTAINMENT DISTRICT AT HOLLYWOOD PARK

VESTING TENTATIVE TRACT MAP
MAP NO. 80314
SITE PARCELS

DRAWN BY: LR	SCALE: N.T.S.
DESIGNED BY: KM	DATE: 03/07/18
CHECKED BY: KM	APPROVED BY: CITY ENGINEER DATE
	SHT NO.: 10 OF 25

Drawing Name: M:\JOB\139\30-40\139-3050\EXHIBITS\VTM\TO_EXH\139TMT.dwg
Last Opened: Mar 07, 2018 - 7:03pm By: lino