VESTING TENTATIVE TRACT MAP NO. 80314

IN THE CITY OF INGLEWOOD, CA

FOR MERGER, RESUBDIVISION AND CONDOMINIUM PURPOSES

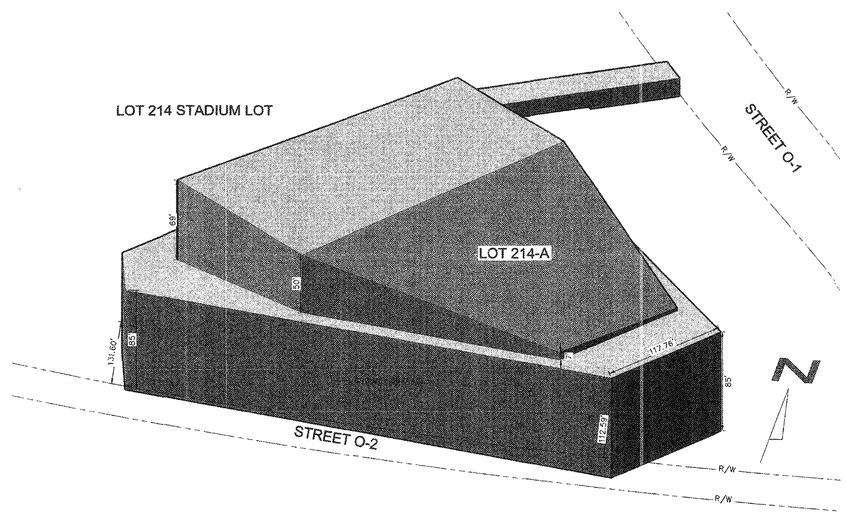

LOT 214-A PERFORMANCE VENUE AIRSPACE LOT
CONCEPTUAL ISOMETRIC SOUTH VIEW

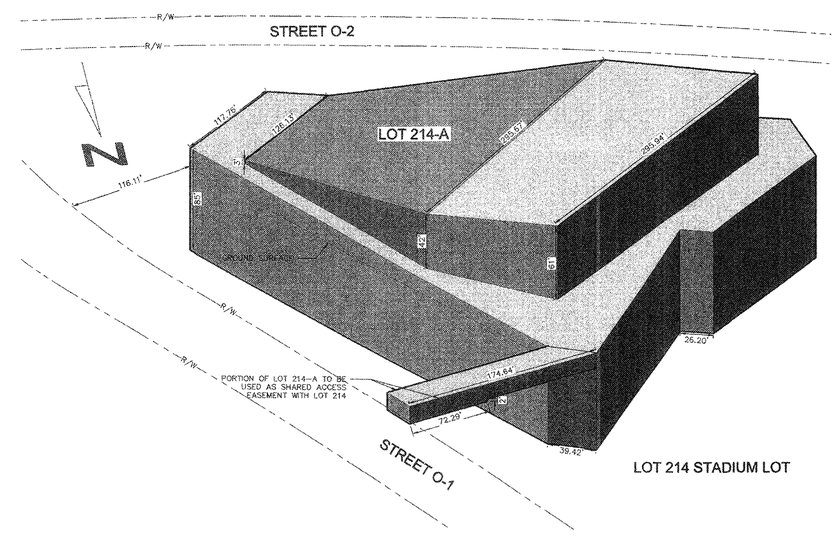

LOT 214-A PERFORMANCE VENUE AIRSPACE LOT
CONCEPTUAL ISOMETRIC NORTH VIEW

03/07/18

N

100 0 100 200
scale 1" = 100' feet

LEGEND

- EX. CURB
- BOUNDARY/ ROW/ PROPERTY LINE
- PROPOSED CURB
- PROPOSED LOT LINE
- CENTER LINE
- TOP OF SLOPE
- BOTTOM OF SLOPE

REGISTERED PROFESSIONAL ENGINEER KARL MALLICK No. 42529 CIVIL STATE OF CALIFORNIA

DAVID EVANS AND ASSOCIATES INC.
201 S. FIGUEROA STREET, SUITE 240
LOS ANGELES, CA 90012
Phone: 213.337.3680

PREPARED UNDER THE SUPERVISION OF:

KARL MALLICK, R.C.E. 42529 DATE

HOLLYWOOD PARK LAND CO., LLC

L.A. STADIUM AND ENTERTAINMENT DISTRICT AT HOLLYWOOD PARK

DRAWN BY: LR	VESTING TENTATIVE TRACT MAP MAP NO. 80314 PERFORMANCE VENUE LOT	SCALE: N.T.S.
DESIGNED BY: KM		DATE: 03/07/18
CHECKED BY: KM	APPROVED BY: CITY ENGINEER DATE	SHT NO.: 18 OF 25

Drawing Name: M:\07119\Fig\07119-2018\07119-2018\Conceptual\VTM\VTM_07119.dwg
Last Opened: Mar 07, 2018 - 6:17pm By: lero
Plot Scale: 1:1