VESTING TENTATIVE TRACT MAP NO. 80314

IN THE CITY OF INGLEWOOD, CA

FOR MERGER, RESUBDIVISION AND CONDOMINIUM PURPOSES

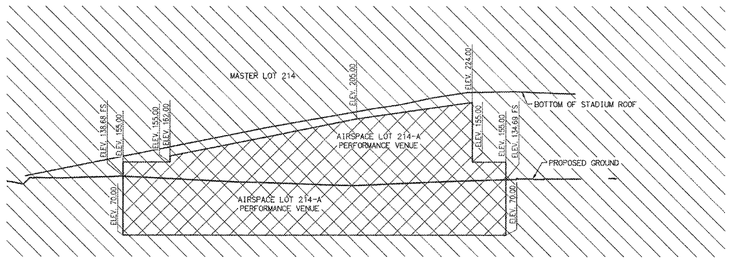

LOT 214-A - SECTION A-A

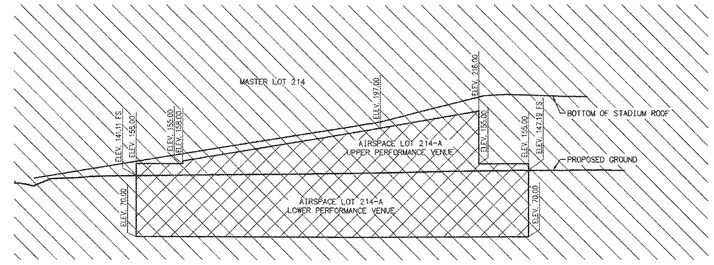

LOT 214-A - SECTION C-C

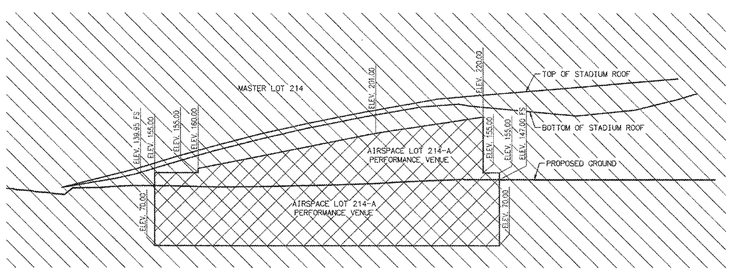

LOT 214-A - SECTION B-B

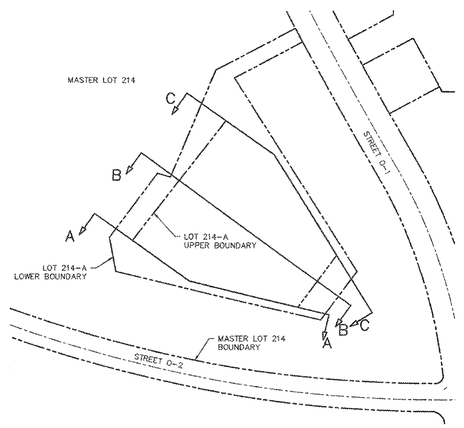

LOT 214-A PLAN VIEW

03/07/18

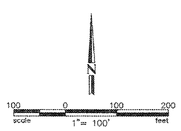

LEGEND

- EX. CURB
- BOUNDARY/ ROW/ PROPERTY LINE
- PROPOSED CURB
- PROPOSED LOT LINE
- CENTER LINE
- TOP OF SLOPE
- BOTTOM OF SLOPE

REGISTERED PROFESSIONAL ENGINEER KARL MALLICK No. 42529 CIVIL STATE OF CALIFORNIA

DAVID EVANS AND ASSOCIATES INC.
201 S. FIGUEROA STREET, SUITE 240
LOS ANGELES, CA 90012
Phone: 213.337.3680

PREPARED UNDER THE SUPERVISION OF:

KARL MALLICK, R.C.E. 42529 DATE

HOLLYWOOD PARK LAND CO., LLC

L.A. STADIUM AND ENTERTAINMENT DISTRICT AT HOLLYWOOD PARK

DRAWN BY: LR	VESTING TENTATIVE TRACT MAP MAP NO. 80314 PERFORMANCE VENUE LOT	SCALE: N.T.S.
DESIGNED BY: KM		DATE: 03/07/18
CHECKED BY: KM	APPROVED BY: CITY ENGINEER DATE	SHT NO: 20 OF 25

Drawing Name: M:\2017\17-0319\17-0319-22\Civil\Exhibit\VESTING TENTATIVE MAP\17-0319 VTM 80314.dwg
Last Opened: Mar 07, 2018 - 8:18am By: lyra