VESTING TENTATIVE TRACT MAP NO. 80314

IN THE CITY OF INGLEWOOD, CA

FOR MERGER, RESUBDIVISION AND CONDOMINIUM PURPOSES

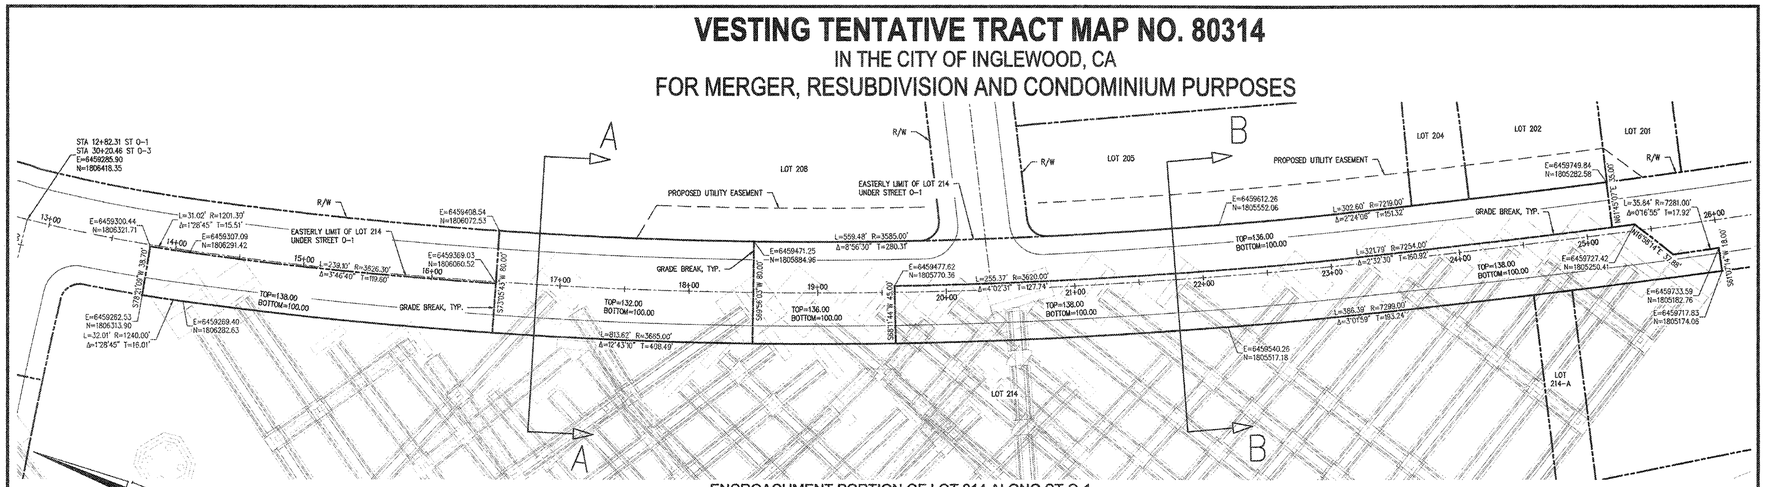

ENCROACHMENT PORTION OF LOT 214 ALONG ST O-1
PLAN VIEW

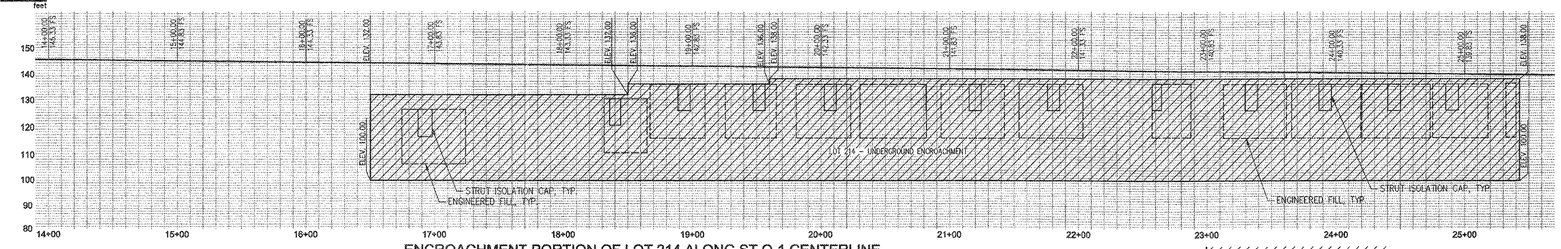

ENCROACHMENT PORTION OF LOT 214 ALONG ST O-1 CENTERLINE
PROFILE VIEW

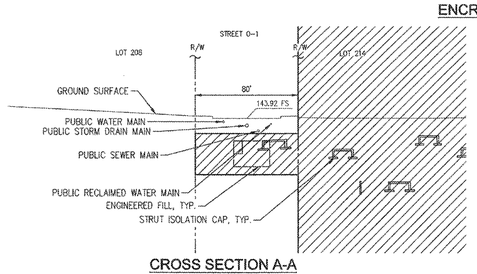

CROSS SECTION A-A
(NOT TO SCALE)

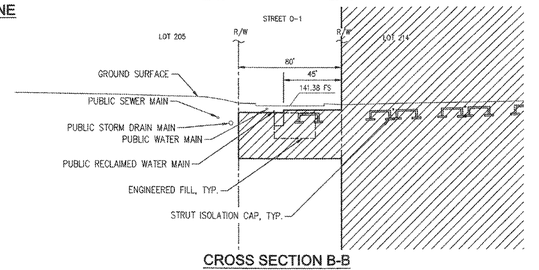

CROSS SECTION B-B
(NOT TO SCALE)

03/07/18

LEGEND

- EX. CURB
- BOUNDARY/ ROW/ PROPERTY LINE
- PROPOSED CURB
- PROPOSED LOT LINE
- CENTER LINE
- TOP OF SLOPE
- BOTTOM OF SLOPE

REGISTERED PROFESSIONAL ENGINEER KARL W. MALLICK No. 42529 CIVIL STATE OF CALIFORNIA

DAVID EVANS AND ASSOCIATES INC.
201 S. FIGUEROA STREET, SUITE 240
LOS ANGELES, CA 90012
Phone: 213.357.3680

PREPARED UNDER THE SUPERVISION OF:

KARL MALLICK, R.C.E. 42529 DATE

HOLLYWOOD PARK LAND CO., LLC

L.A. STADIUM AND ENTERTAINMENT DISTRICT AT HOLLYWOOD PARK

DRAWN BY: LR	VESTING TENTATIVE TRACT MAP MAP NO. 80314 STRUTS - STREET O-1	SCALE: N.T.S.
DESIGNED BY: KM		DATE: 03/07/18
CHECKED BY: KM	APPROVED BY: CITY ENGINEER DATE	SHT NO.: 22 OF 25

Drawing Name: K:\13718.00\Civil\13718-00SHT01.dgn Last Updated: Mar 07, 2018 - 7:14pm By: krs