VESTING TENTATIVE TRACT MAP NO. 80314

IN THE CITY OF INGLEWOOD, CA

FOR MERGER, RESUBDIVISION AND CONDOMINIUM PURPOSES

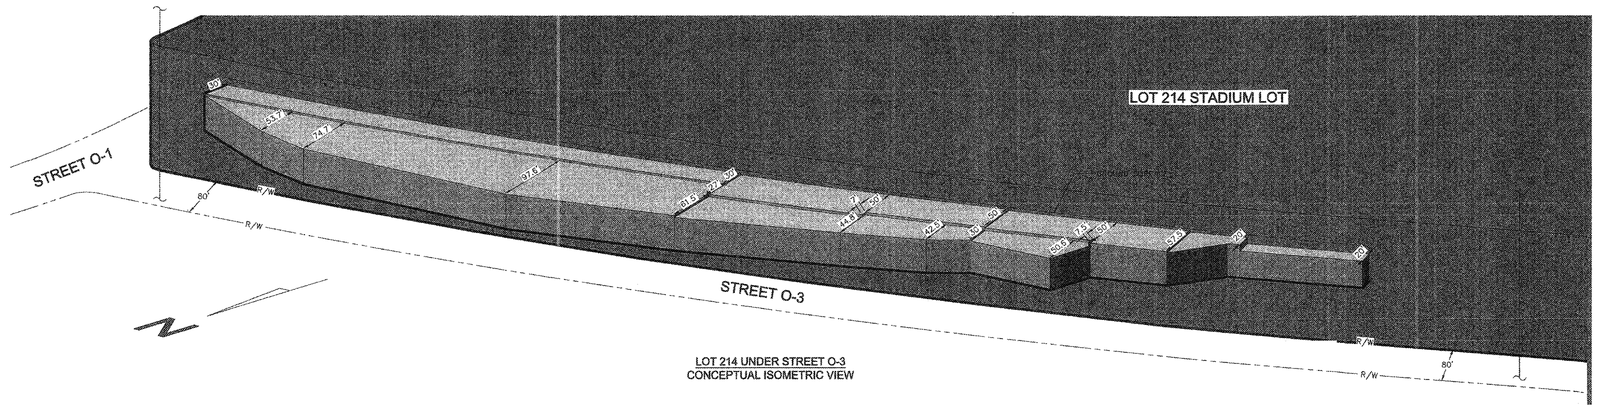

LOT 214 UNDER STREET O-3
CONCEPTUAL ISOMETRIC VIEW

03/07/18

LEGEND

- EX. CURB
- BOUNDARY/ ROW/ PROPERTY LINE
- PROPOSED CURB
- PROPOSED LOT LINE
- CENTER LINE
- TOP OF SLOPE
- BOTTOM OF SLOPE

100 0 100 200
scale 1" = 100' feet

REGISTERED PROFESSIONAL ENGINEER KARL MALLICK No. 42529 CIVIL STATE OF CALIFORNIA

DAVID EVANS AND ASSOCIATES INC.
201 S. FIGUEROA STREET, SUITE 240
LOS ANGELES, CA 90012
Phone: 213.337.3680

PREPARED UNDER THE SUPERVISION OF:

KARL MALLICK, R.C.E. 42529 DATE

HOLLYWOOD PARK LAND CO., LLC

L.A. STADIUM AND ENTERTAINMENT DISTRICT AT HOLLYWOOD PARK

VESTING TENTATIVE TRACT MAP
MAP NO. 80314
STRUTS - STREET O-3

DRAWN BY: LR		SCALE: N.T.S.
DESIGNED BY: KM		DATE: 03/07/18
CHECKED BY: KM	APPROVED BY:	SHT NO.: 24 of 25
	CITY ENGINEER DATE	

Drawing Name: W:\2012\12-0015\Civil\Vesting Tentative Map\80314-VTM-STRUTS-STREET O-3.dwg Layout: Sheet24 Apr 27, 2018 - 9:21am By: ekw