VESTING TENTATIVE TRACT MAP NO. 80314

IN THE CITY OF INGLEWOOD, CA

FOR MERGER, RESUBDIVISION AND CONDOMINIUM PURPOSES

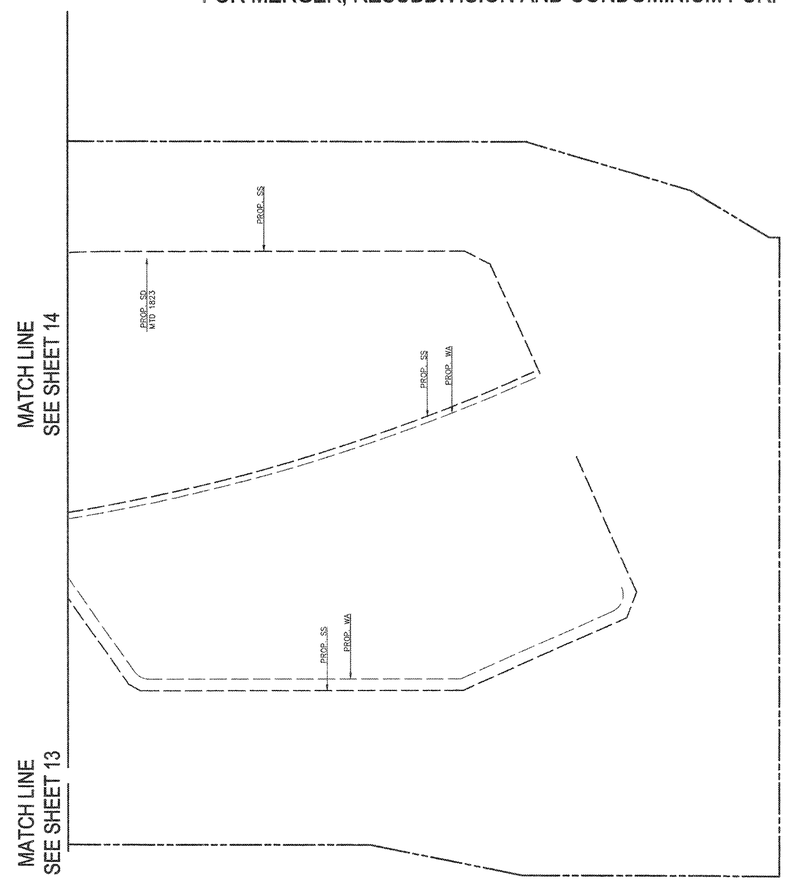

03/07/18

LEGEND

- EX. CURB
- PROPOSED ROW/ PROPERTY LINE
- PROPOSED CURB
- PROPOSED LOT LINE
- EX. BOUNDARY
- PROPOSED BOUNDARY
- CENTER LINE
- PROP. WATER (WA)
- PROP. RECYCLED WATER (RWA)
- PROP. ONSITE STORM DRAIN (SD)
- PROP. SANITARY SEWER (SS)
- EXISTING OFFSITE UTILITIES

N

100 0 100 200
scale 1" = 100' feet

REGISTERED PROFESSIONAL ENGINEER KARL MALLICK No. 42529 CIVIL STATE OF CALIFORNIA

DAVID EVANS AND ASSOCIATES INC.
201 S. FIGUEROA STREET, SUITE 240
LOS ANGELES, CA 90012
Phone: 213.337.3580

PREPARED UNDER THE SUPERVISION OF:

KARL MALLICK, R.C.E. 42529 DATE

HOLLYWOOD PARK LAND CO., LLC

L.A. STADIUM AND ENTERTAINMENT DISTRICT AT HOLLYWOOD PARK

VESTING TENTATIVE TRACT MAP
MAP NO. 80314
UTILITIES

DRAWN BY: LR		SCALE: N.T.S.
DESIGNED BY: KM		DATE: 03/07/18
CHECKED BY: KM	APPROVED BY: CITY ENGINEER DATE	SHT NO.: 16 OF 25

Drawing Name: M:\2015\15-0314\15-0314-2015.07\15-0314-2015.07\Concepts\Exhibits\VTTM\VTM_07-18.dwg
Last Opened: Mar 07, 2018 - 7:14pm By: lorc