VESTING TENTATIVE TRACT MAP NO. 80314

IN THE CITY OF INGLEWOOD, CA

FOR MERGER, RESUBDIVISION AND CONDOMINIUM PURPOSES

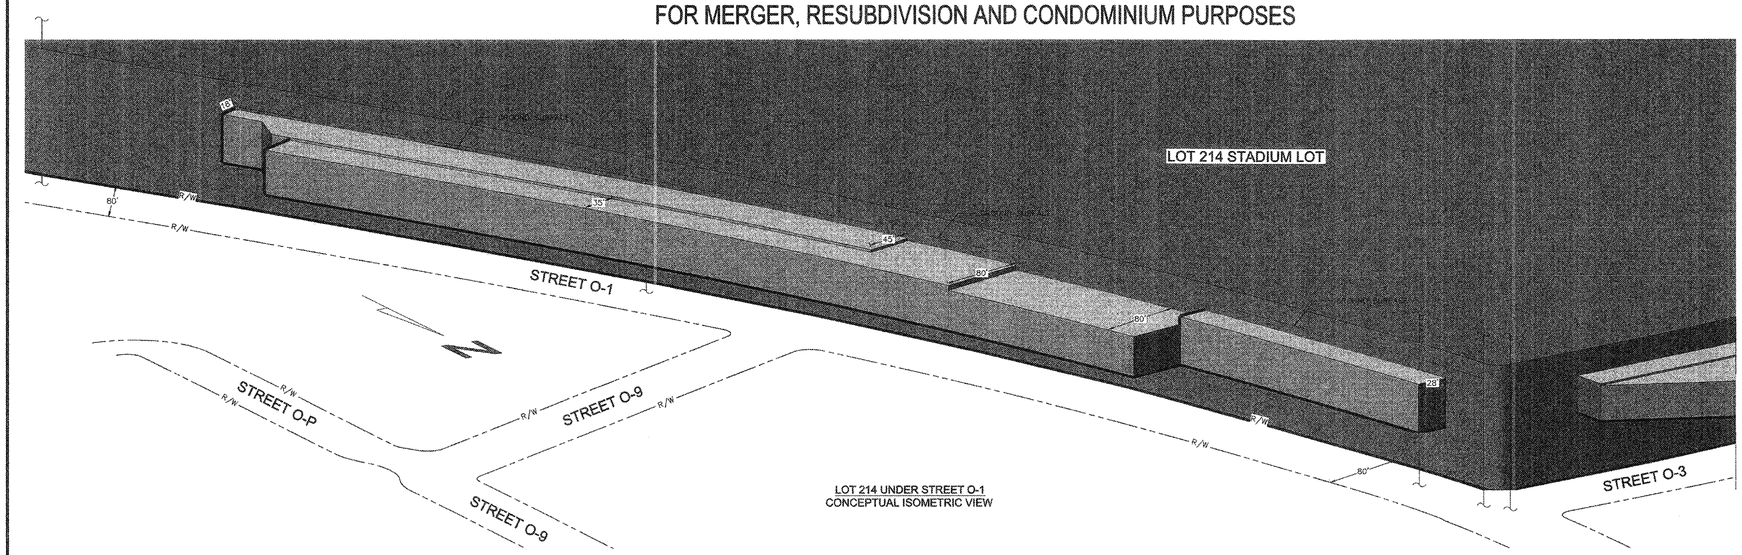

LOT 214 UNDER STREET O-1
CONCEPTUAL ISOMETRIC VIEW

SEE SHEET 24 FOR STREET O-3
ISOMETRIC CONCEPTUAL VIEW

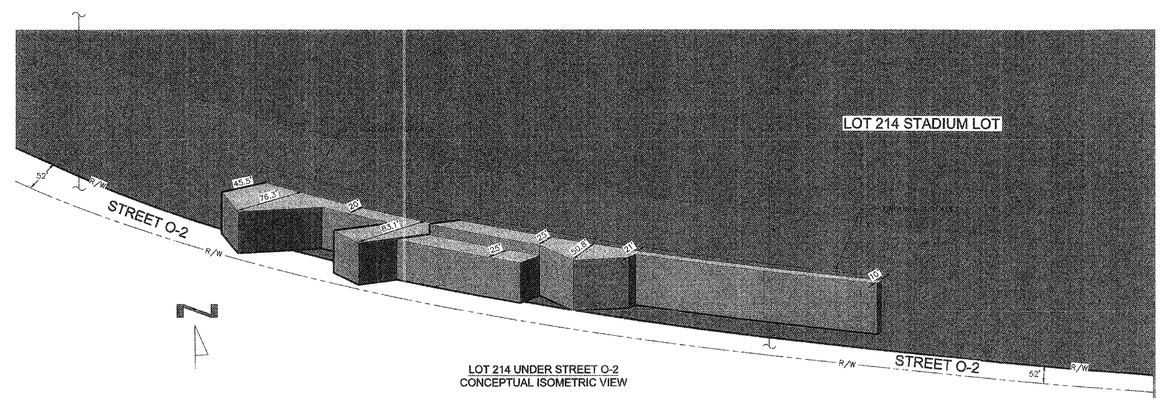

LOT 214 UNDER STREET O-2
CONCEPTUAL ISOMETRIC VIEW

03/07/18

LEGEND

- EX. CURB
- BOUNDARY/ ROW/ PROPERTY LINE
- PROPOSED CURB
- PROPOSED LOT LINE
- CENTER LINE
- TOP OF SLOPE
- BOTTOM OF SLOPE

100 0 100 200
scale 1" = 100' feet

REGISTERED PROFESSIONAL ENGINEER KARL MALLICK No. 42529 CIVIL STATE OF CALIFORNIA

DAVID EVANS AND ASSOCIATES INC.
201 S. FIGUEROA STREET, SUITE 240
LOS ANGELES, CA 90012
Phone: 213.337.3880

PREPARED UNDER THE SUPERVISION OF:

KARL MALLICK, R.C.E. 42529 DATE:

HOLLYWOOD PARK LAND CO., LLC

L.A. STADIUM AND ENTERTAINMENT DISTRICT AT HOLLYWOOD PARK

VESTING TENTATIVE TRACT MAP
MAP NO. 80314
STRUTS - STREET O-1 AND O-2

DRAWN BY: LR	SCALE: N.T.S.
DESIGNED BY: KM	DATE: 03/07/18
CHECKED BY: KM	SHT NO.: 21 OF 25
APPROVED BY: CITY ENGINEER DATE	

Date: 2018-03-07 TIME: 12:17 AM, V:\Projects\Inglewood\Hollywood Park\Tract Map 80314\Struts\Struts O-1 and O-2.dwg
Last Opened: Nov 07, 2018 - 6:18am By: kcro
Plot Scale: 1:1