VESTING TENTATIVE TRACT MAP NO. 80314

IN THE CITY OF INGLEWOOD, CA

FOR MERGER, RESUBDIVISION AND CONDOMINIUM PURPOSES

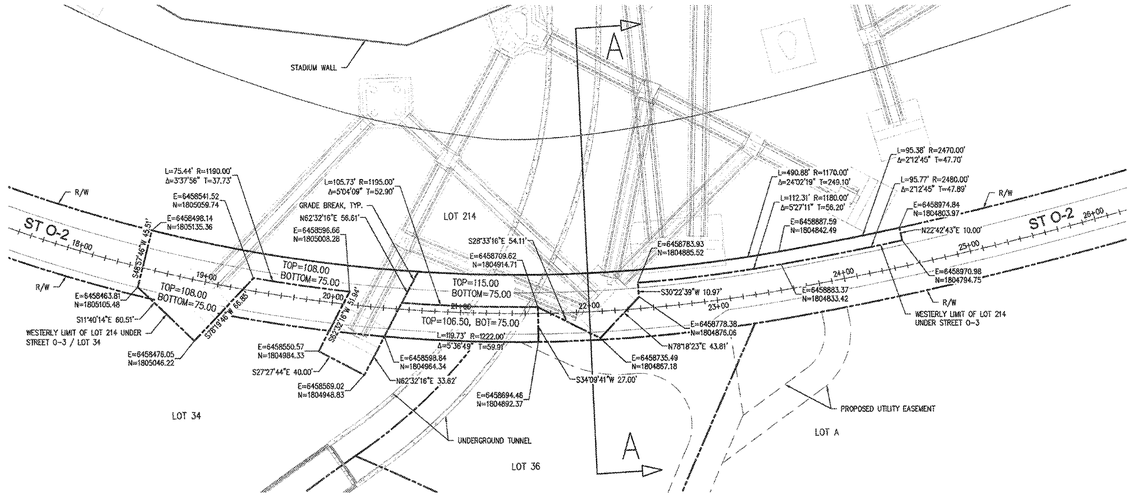

ENCROACHMENT PORTION OF LOT 214 ALONG ST O-2
PLAN VIEW

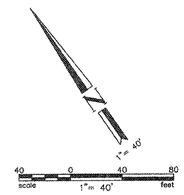

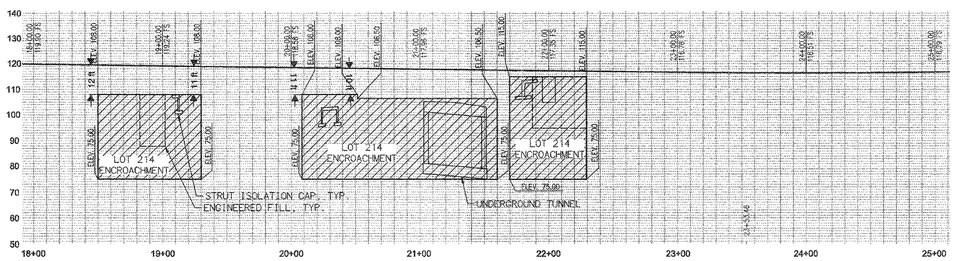

UNDERGROUND PORTION OF LOT 214 ALONG ST O-2 CENTERLINE
PROFILE VIEW

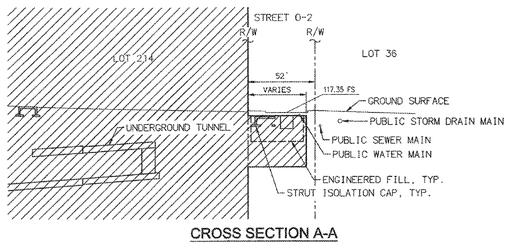

CROSS SECTION A-A
(NOT TO SCALE)

03/07/18

LEGEND

- EX. CURB
- BOUNDARY/ ROW/ PROPERTY LINE
- PROPOSED CURB
- PROPOSED LOT LINE
- CENTER LINE
- TOP OF SLOPE
- BOTTOM OF SLOPE

REGISTERED PROFESSIONAL ENGINEER KARL MALLICK No. 42529 CIVIL STATE OF CALIFORNIA

DAVID EVANS AND ASSOCIATES INC.
201 S. FIGUEROA STREET, SUITE 240
LOS ANGELES, CA 90012
Phone: 213.337.3680

PREPARED UNDER THE SUPERVISION OF:

KARL MALLICK, R.C.E. 42529 DATE

HOLLYWOOD PARK LAND CO., LLC

L.A. STADIUM AND ENTERTAINMENT DISTRICT AT HOLLYWOOD PARK

VESTING TENTATIVE TRACT MAP
MAP NO. 80314
STRUTS - STREET O-2

DRAWN BY: LR	SCALE: N.T.S.
DESIGNED BY: KM	DATE: 03/07/18
CHECKED BY: KM	SHT NO.: 23 OF 25
APPROVED BY: CITY ENGINEER DATE	

Drawing Name: M:\2018\49-00315-20510\CIVIL\Schematics\VTTM\23_03718SM.dwg
Last Opened: Mar. 07, 2018 - 6:21pm By: lvro