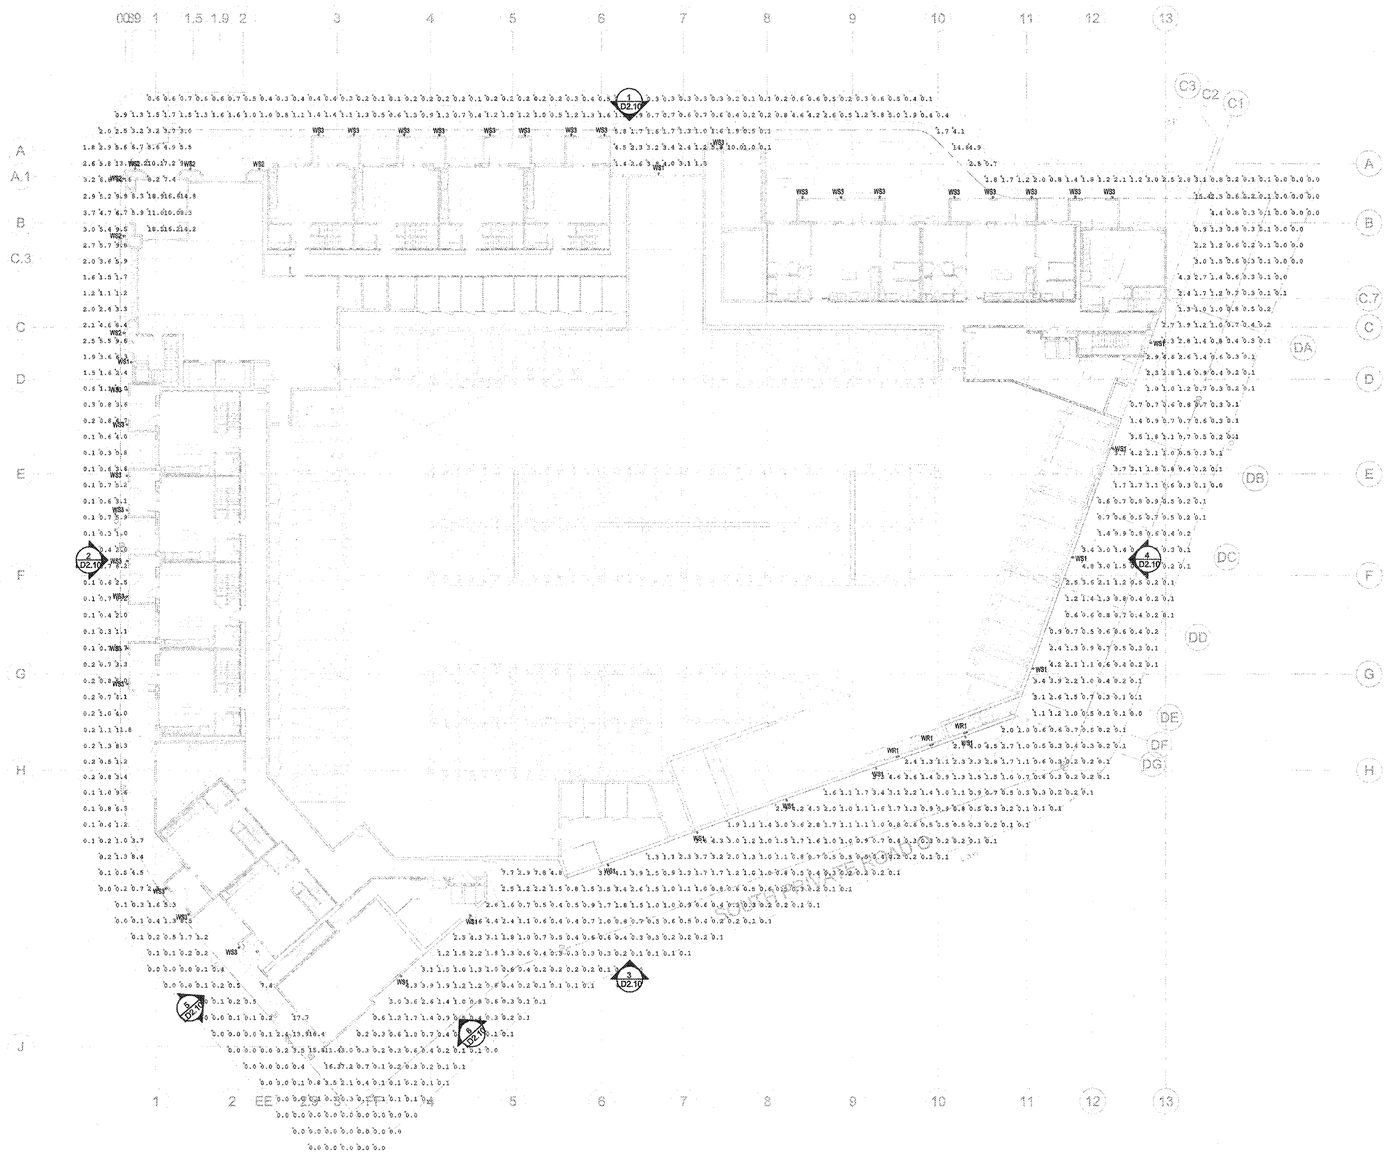

1 1ST STORY
1/16" = 1'-0"

0 16 32 64

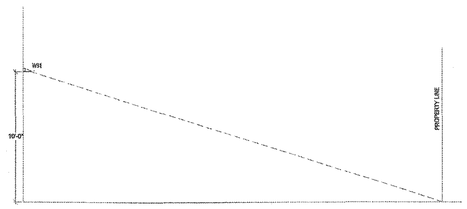

2 WS1 - LIGHTING WALL SECTION
1/4" = 1'-0"

LOS ANGELES | IRVINE | OAKLAND

This document is the property of TCA Architects, Inc. ©2018 Any use of this document without TCA authorization is strictly forbidden.

WILSON MEANY

LIGHTING CONSULTANT

LIGHT

DATE

REMARKS

DIVISION

HOLLYWOOD PARK RESIDENTIAL - MU-2C
INGLEWOOD, CALIFORNIA
HOLLYWOOD PARK RETAIL AND COMMERCIAL INVESTORS, LLC

DRAWING CONTENTS
1ST STORY LIGHTING FLOOR PLAN

NOT FOR CONSTRUCTION

THIS SET OF CONSTRUCTION DOCUMENTS HAS BEEN PREPARED FOR THE CONSTRUCTION OF AN APARTMENT PROJECT.

LD1.01

2017-083
JOB NUMBER

As Indicated
SCALE

PLOT PLAN
RESIDENTIAL
ISSUED AS

06-21-2018
ISSUE DATE